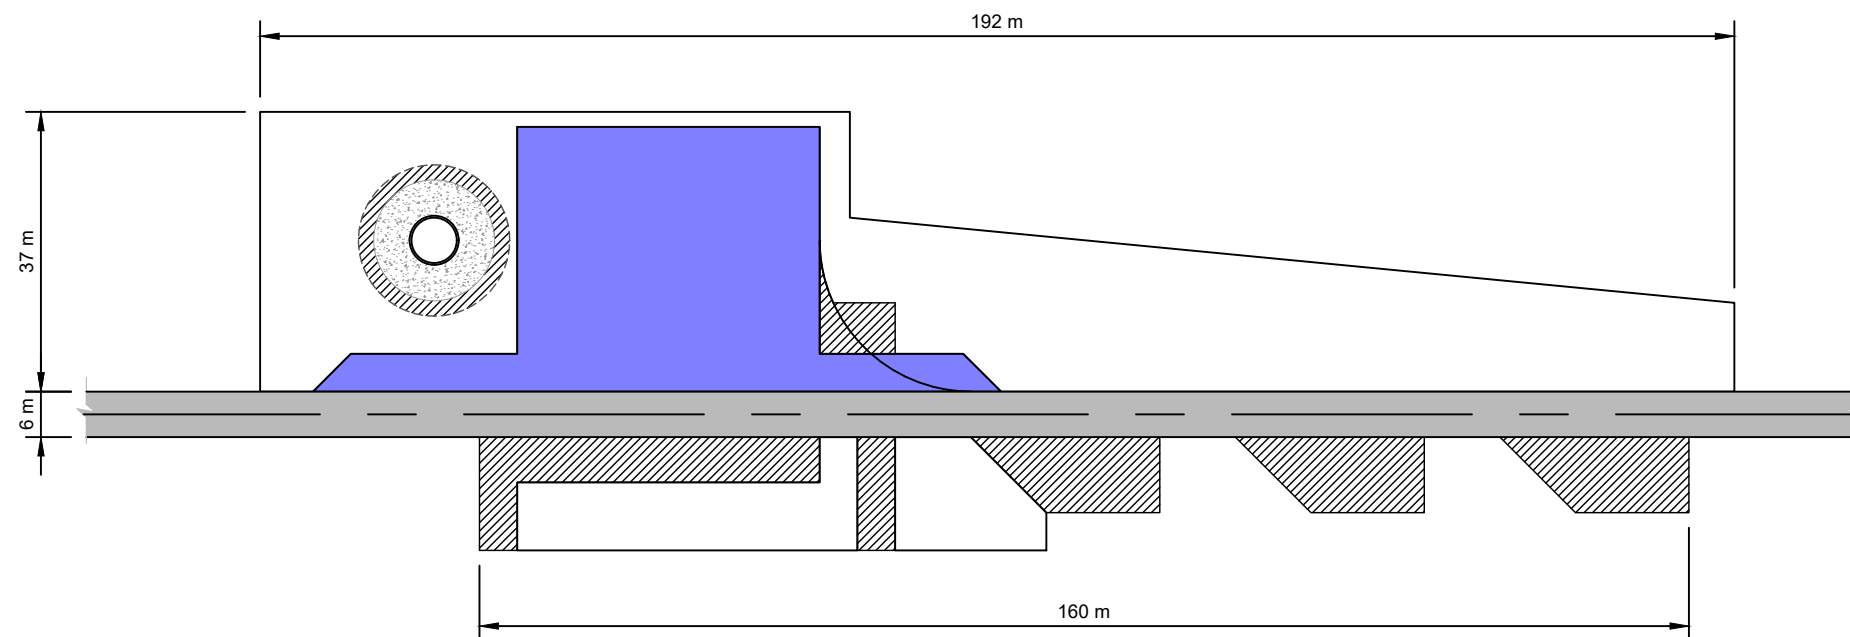


LEGAL: NATURAL POWER CONSULTANTS LTD TAKE NO RESPONSIBILITY FOR THE ACCURACY OF DATA PROVIDED BY THIRD PARTIES.

- NOTES:
1. ALL DIMENSIONS ARE IN METRES UNLESS OTHERWISE STATED.
 2. THIS IS A TYPICAL ARRANGEMENT ONLY AND NOT FOR CONSTRUCTION.
 3. CONTRACTOR TO UNDERTAKE DETAILED DESIGN OF EACH CRANEPAD, INCLUDING ARRANGEMENT TO SUIT TURBINE SUPPLIER AND SPECIFIC SITE CONDITIONS AT EACH TURBINE LOCATION.

- KEY:
- WIND TURBINE
 - TRACK
 - CRANEPAD - PERMANENT
 - ▨ HARDSTAND - TEMPORARY AREA
 - CONCRETE
 - WORKING AREA AROUND HARDSTAND

C	DRAWING UPDATED	GC	MB	CG	12/05/22
B	DRAWING UPDATED	JB	MB	CG	27/05/22
A	INITIAL DRAWING ISSUE	MY	MB	CG	04/04/22
REV	DESCRIPTION	BY	CH	APP	DATE

CLIENT:



NATURAL POWER CONSULTANTS LTD.
HARBOUR HOUSE
Y LANFA
ABERYSTWYTH, CERGION
SY23 1AS
WALES, UK
TEL: +44 (0) 1970 636 869
WWW.NATURALPOWER.COM



IFS DOC NO.: 1266598	IFS ACTIVITY: 10101
SCALE: 1:1000 @ A3	SHEET NO.: 1 OF 1

STATUS: **FOR INFORMATION**

PROJECT: Y BRYN WIND FARM

DRAWING TITLE: FIGURE 5.3
INDICATIVE TURBINE CRANEPAD

DRAWING NO.: 13836_DET_3002	REVISION C
-----------------------------	-------------------