


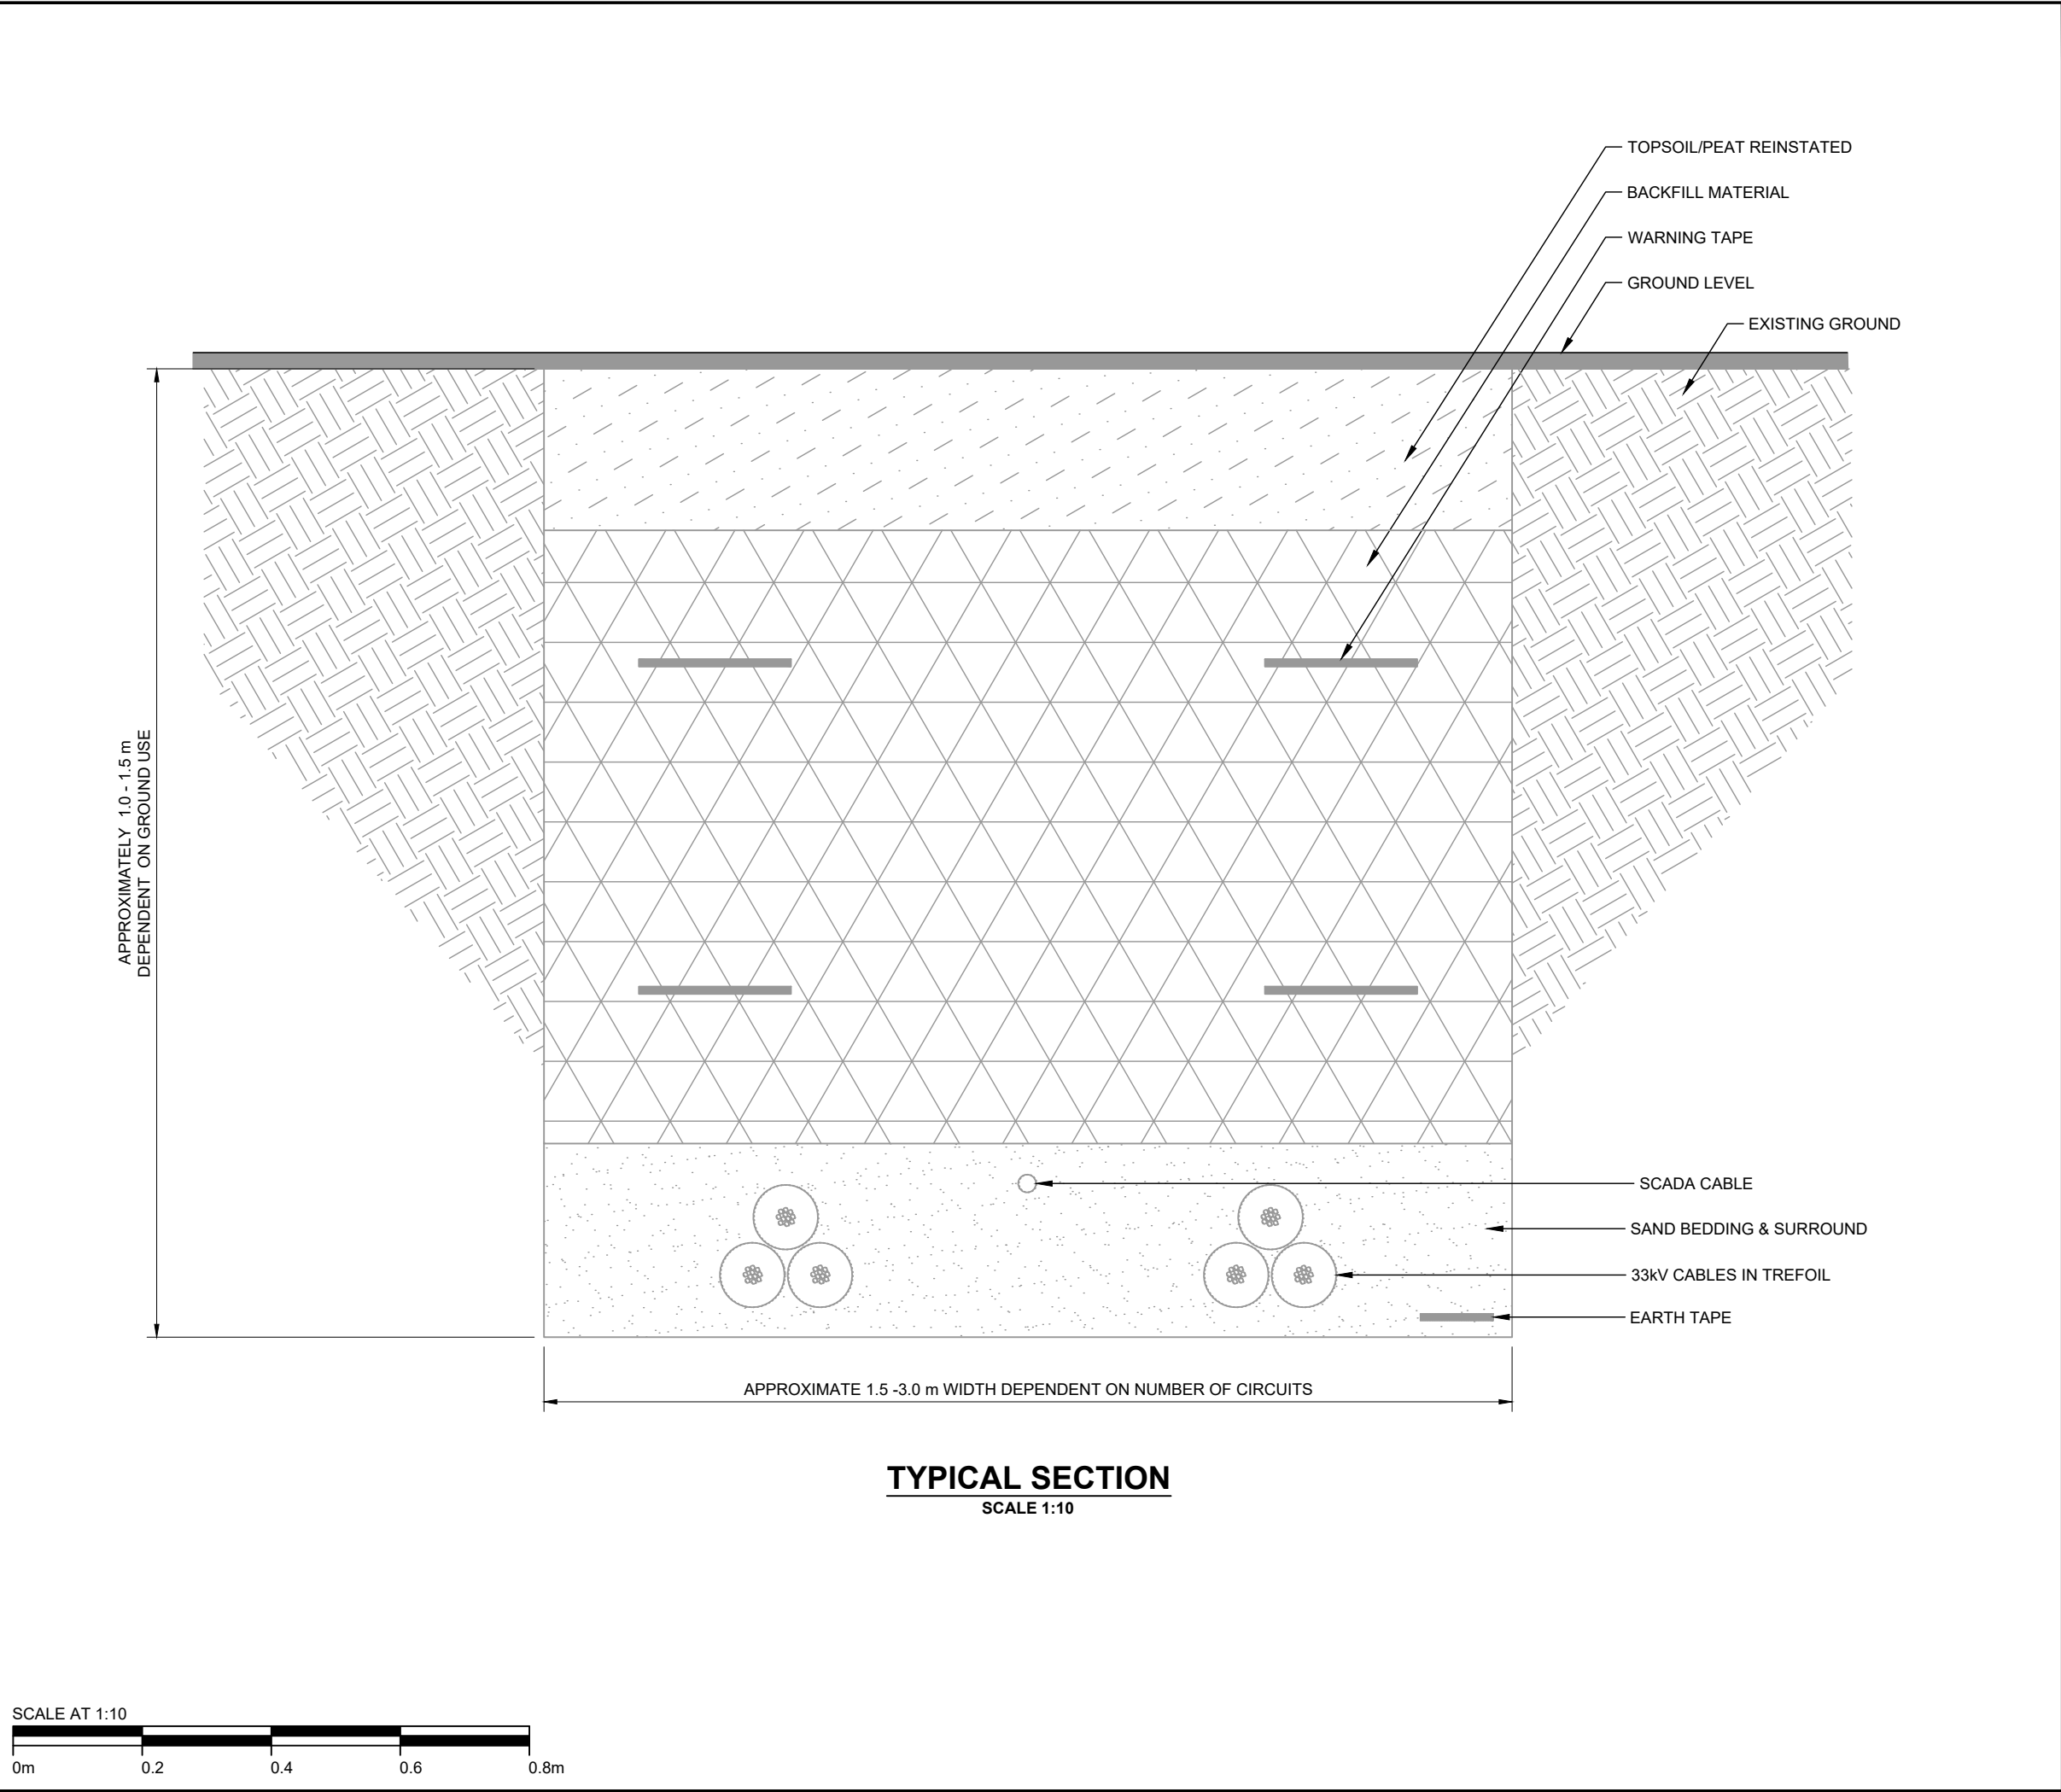

LEGAL: NATURAL POWER CONSULTANTS LTD TAKE NO RESPONSIBILITY FOR THE ACCURACY OF DATA PROVIDED BY THIRD PARTIES.

NOTES:

- ALL DIMENSIONS ARE IN METRES UNLESS OTHERWISE STATED.
- THIS IS A TYPICAL ARRANGEMENT ONLY AND NOT FOR CONSTRUCTION.
- DESIGN TO INCLUDE ROUTE MARKERS WHICH ARE VISIBLE FROM EACH OTHER WITH A MAXIMUM SPACING OF 30M AND AT LEAST 1000M IN HEIGHT. THE DESIGN OF MARKERS IS TO BE SUBMITTED TO NRW FOR APPROVAL.

D	ROUTE NOTES ADDED	CK	MB	CG	27/07/22
C	DRAWING UPDATED	GC	MB	CG	12/05/22
B	DRAWING UPDATED	JB	MB	CG	27/04/22
A	INITIAL DRAWING ISSUE	MY	MB	CG	26/01/22
REV	DESCRIPTION	BY	CH	APP	DATE

CLIENT:



NATURAL POWER CONSULTANTS LTD.
HARBOUR HOUSE
Y LANFA
ABERYSTWYTH, CERDIGION
SY23 1AS
WALES, UK
TEL: +44 (0) 1970 636 869
WWW.NATURALPOWER.COM



IFS DOC NO.: 1266601	IFS ACTIVITY: 10101
SCALE: 1:10 @ A3	SHEET NO.: 1 OF 1

STATUS:

FOR INFORMATION

PROJECT:

Y BRYN WIND FARM

DRAWING TITLE:

FIGURE 5.6
INDICATIVE UNDERGROUND CABLING

DRAWING NO.: 13836_DET_3005	REVISION D
-----------------------------	----------------------