


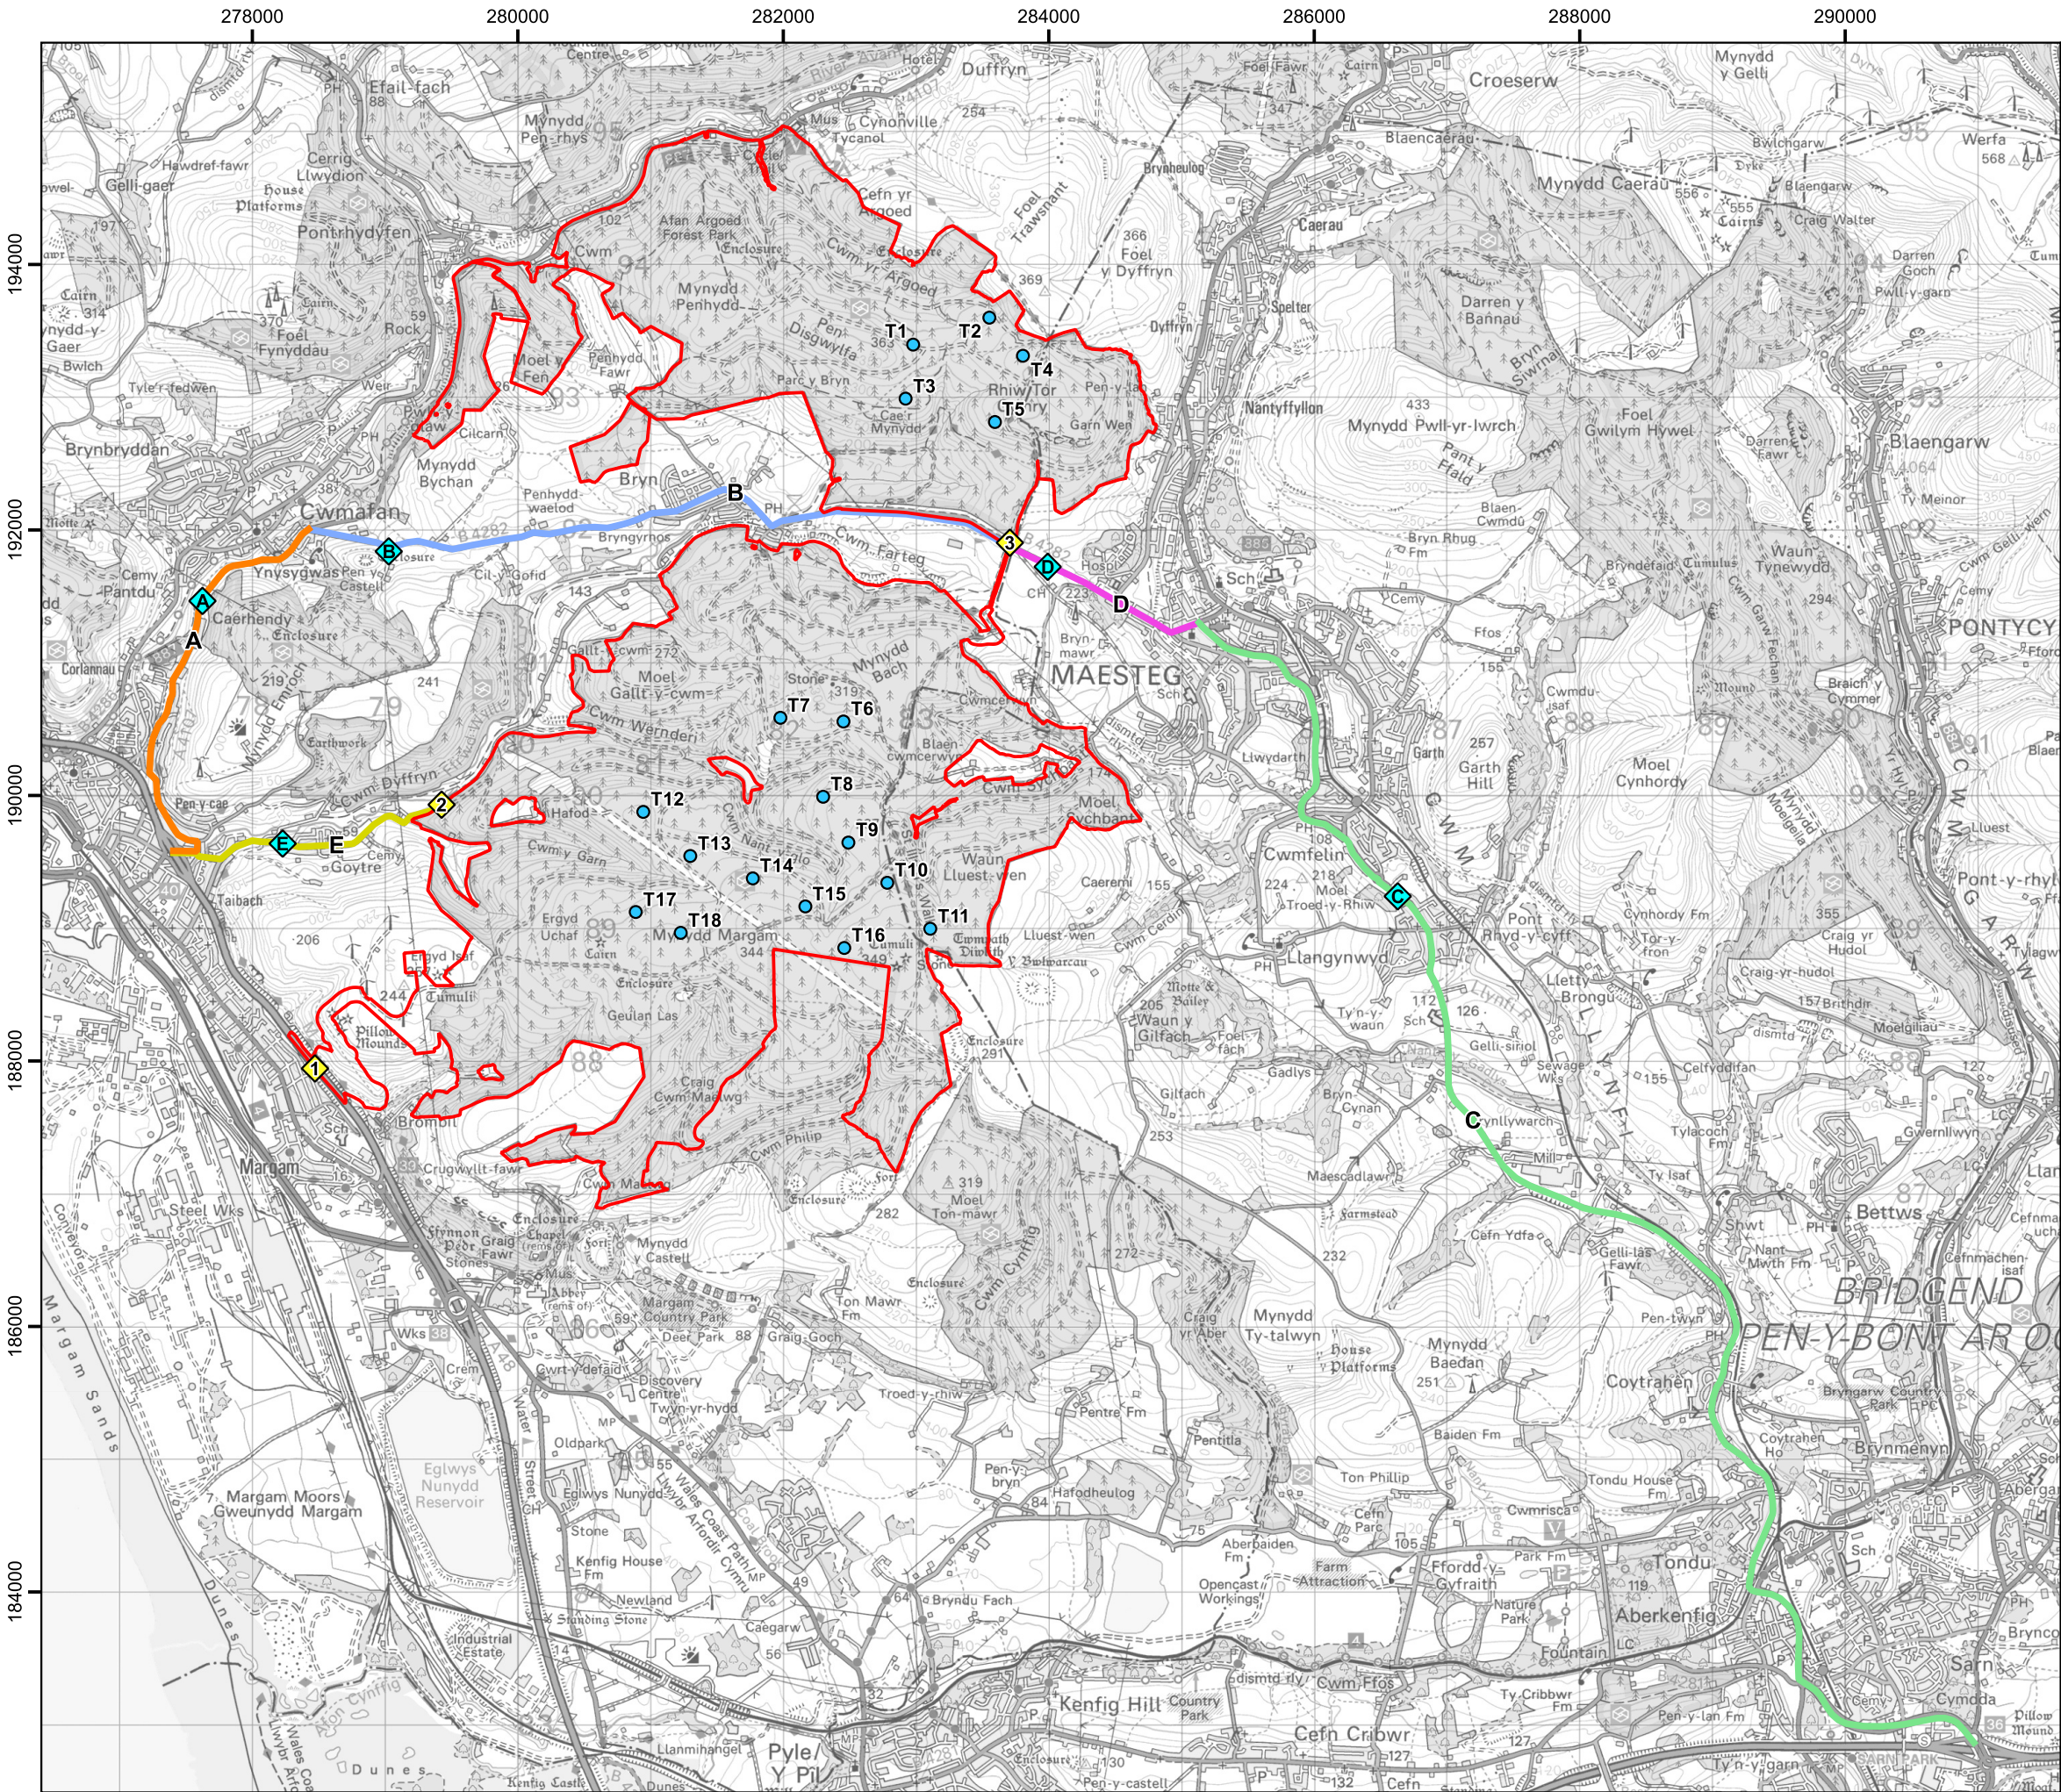

Project:
**Y Bryn Wind Farm, Neath
Port Talbot/Bridgend**

Title:
**Figure 11.1: Construction
Traffic Highway Links**

Key

- Site boundary
- Turbine
- Access point
- Traffic count data location

Highway Links (see table below)

- A
- B
- C
- D
- E

Link	Distribution	Description
A	55%	A4107 to Junction with B4282
B	55%	B4282 from West to Access Point 2
C	40%	Junction 36 to Maesteg
D	40%	B4282 from Maesteg to Access Point 2
E	5%	Goytre Road to Access Point 3

© Crown Copyright 2023. All rights reserved. Ordnance Survey Licence 0100031673. Contains public sector information licensed under the Open Government Licence v3.0. © Department for Transport (DfT).

Scale @ A3: 1:50,000
Coordinate System: British National Grid

0 0.5 1 1.5 2 km

N

Date: 27-10-23	Prepared by: DH	Checked by: LF
Ref: GB201891_M_077_D	Layout: 091222_18t_A	

Drawing by:
The Natural Power Consultants Limited
Harbour House,
Y Lanfa,
Aberystwyth,
SY23 1AS, UK
Tel: +44 (0) 1970 636869
Email: sayhello@naturalpower.com
www.naturalpower.com

Notes: a) Information on this plan is directly reproduced from digital and other material from different sources. Minor discrepancies may therefore occur. Where further clarification is considered necessary, this is noted through the use of text boxes on the plan itself. b) For the avoidance of doubt and unless otherwise stated: 1. this plan should be used for identification purposes only, unless otherwise stated in accompanying documentation. 2. The Natural Power Consultants Limited accepts no responsibility for the accuracy of data supplied by third parties. 3. The Natural Power Consultants Limited accepts no liability for any use which is made of this plan by a party other than its client. No third party who gains access to this plan shall have any claim against The Natural Power Consultants Limited in respect of its contents. 4. Where a line or feature recorded in the key of this plan is also shown as a line or feature by the Ordnance Survey, and that line or feature is located in a different position on the ground than shown by the Ordnance Survey, then the line or feature shall be deemed to follow the position as existing on the ground.