


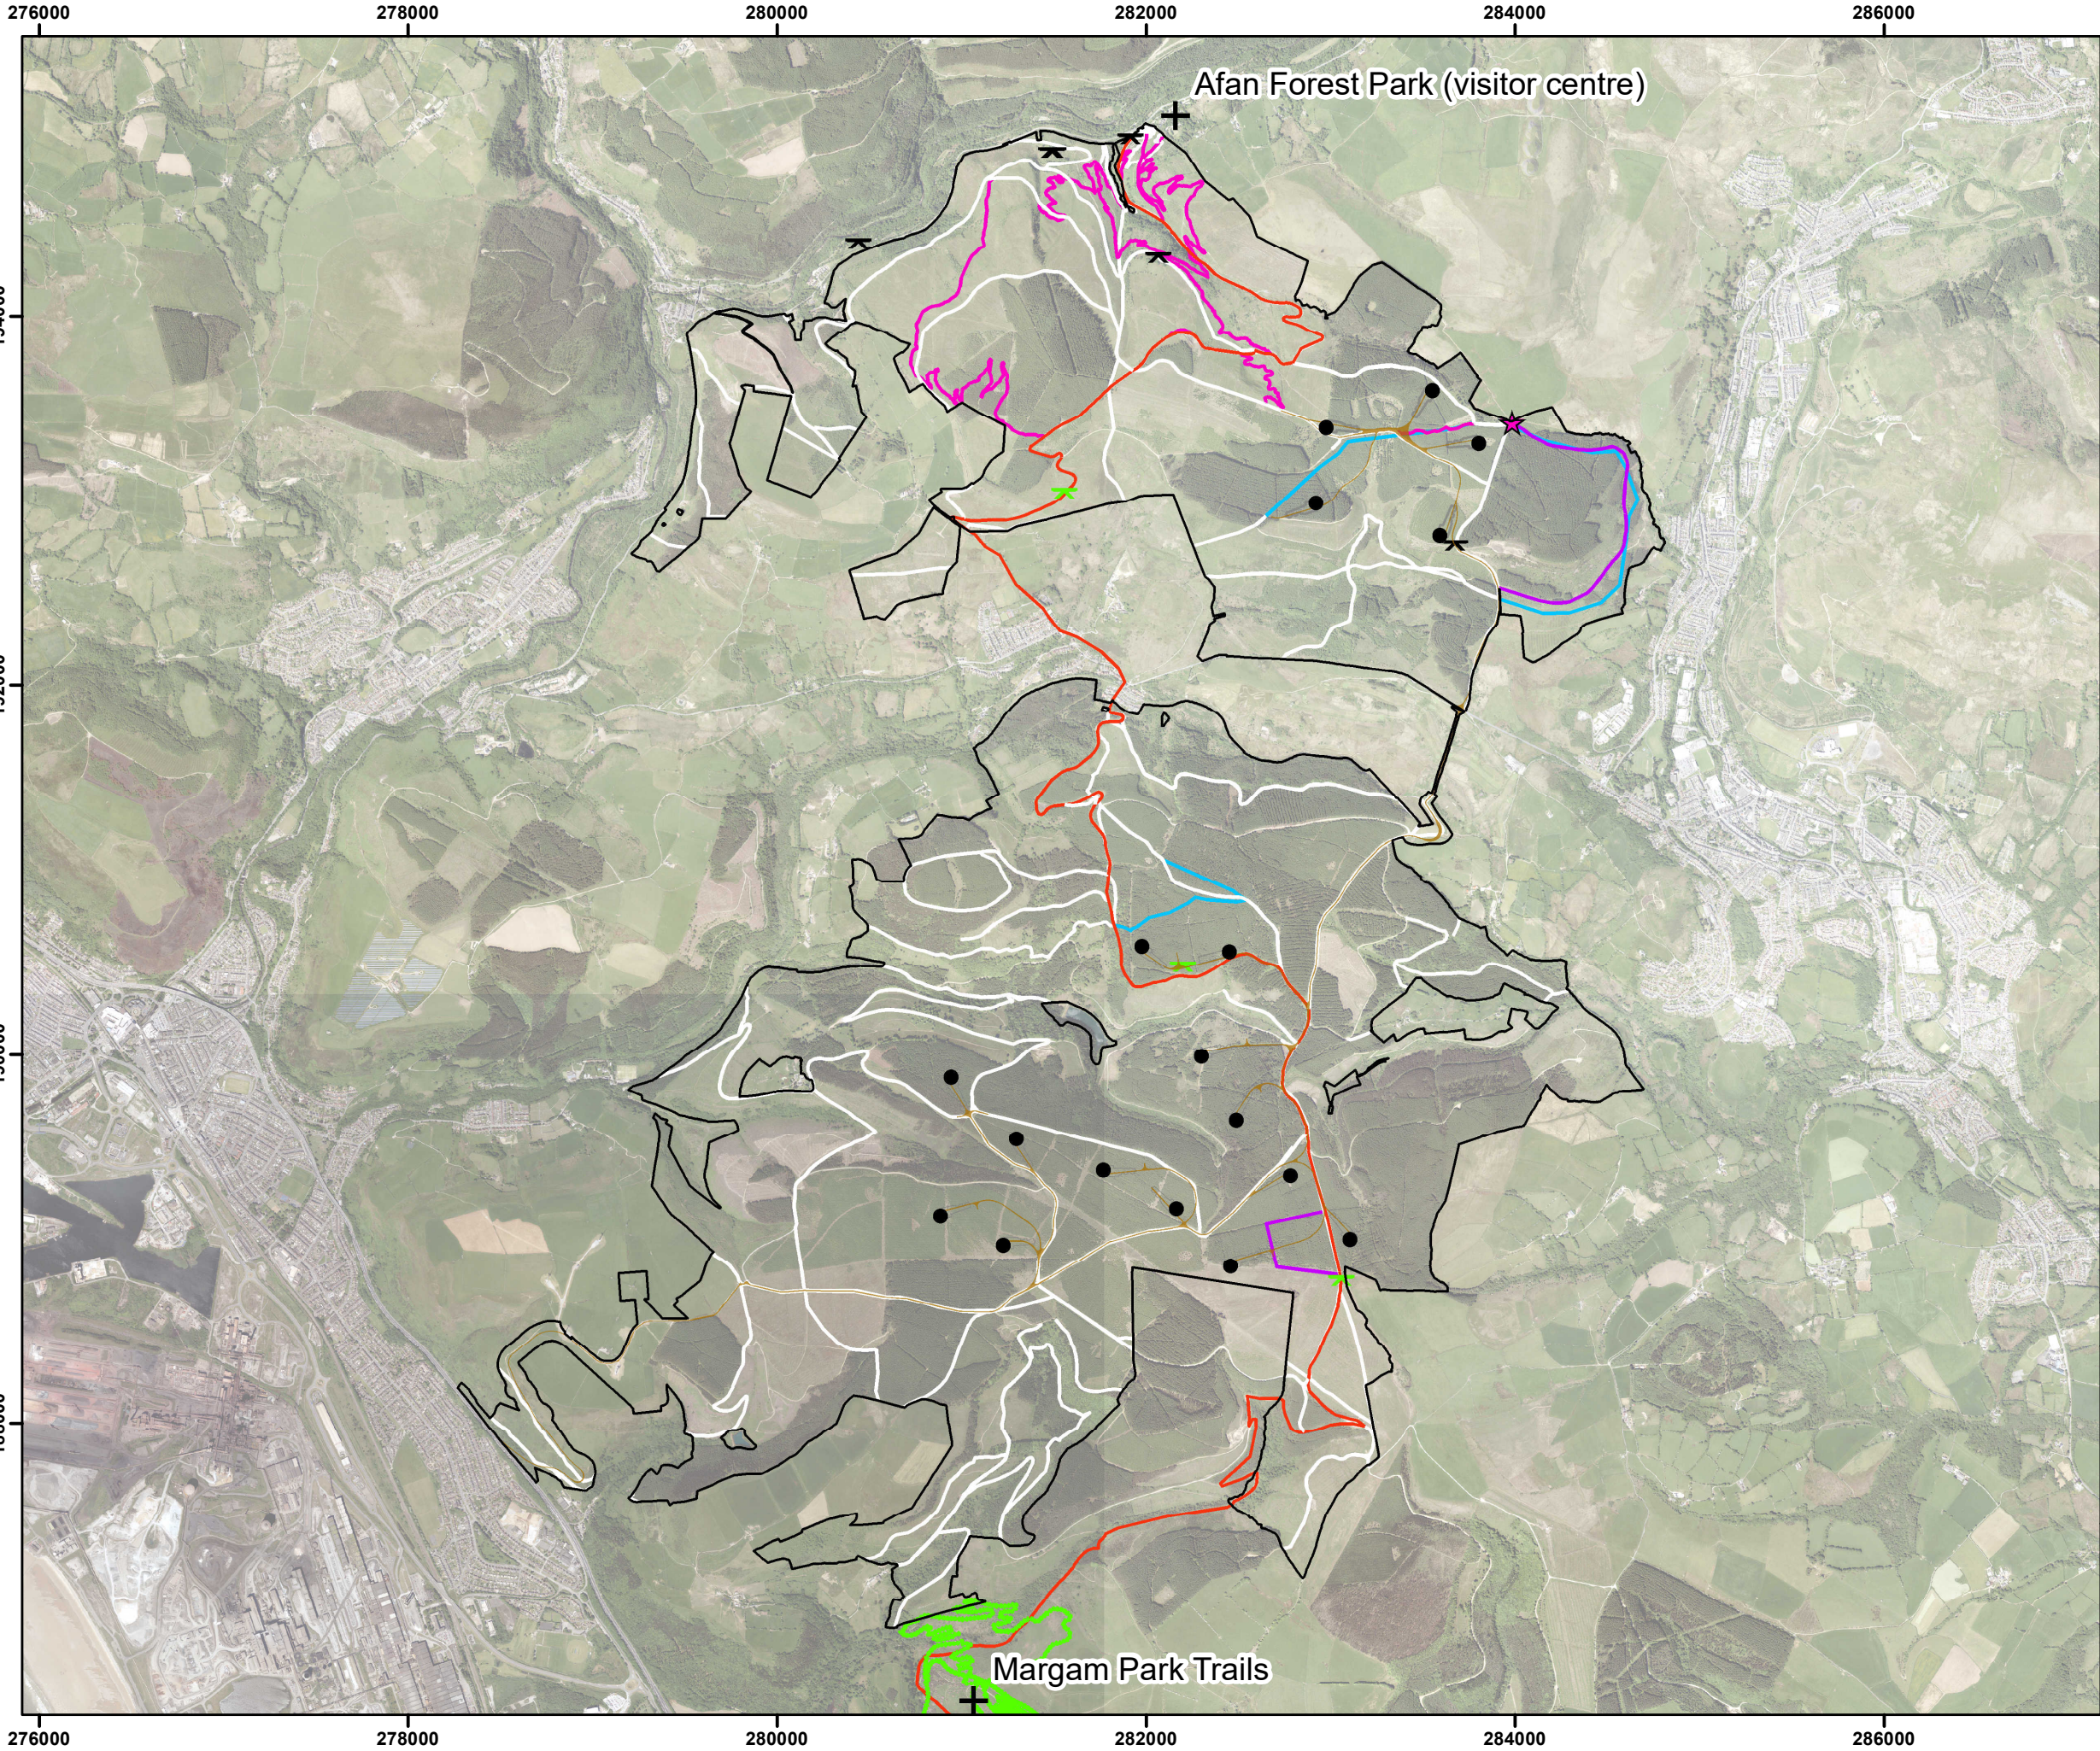

Project:
**Y Bryn Wind Farm, Neath
Port Talbot/Bridgend**

Title:
**Figure 15.4: Outline
Enhancement Measures**

Key

- Site Boundary
- Turbines
- Wind Farm Access Tracks
- Turbine Hardstands
- Existing picnic/ seating areas
- Indicative new picnic/ seating areas
- GDR: Replacement gate
- GDR: Alternative Routes
- Strategic Link
- Existing MTB Centres
- Margam Park Trails
- Upgraded MTB Trails
- Reinstated PRow

Contains Ordnance Survey data © Crown Copyright and database right 2022.

Scale @ A3: 1:35,000
Coordinate System: British National Grid

0 0.5 1 km

N

Date: 29-11-23	Prepared by: TH	Checked by: LF
----------------	-----------------	----------------

Drawing by:

Y Bryn Wind Farm Limited
22-24 King Street
Maidenhead
Berkshire
SL6 1EF
Tel: +44 (0) 1628 629344
Email: info@ybryn-windfarm.cymru
www.ybryn-windfarm.cymru

