


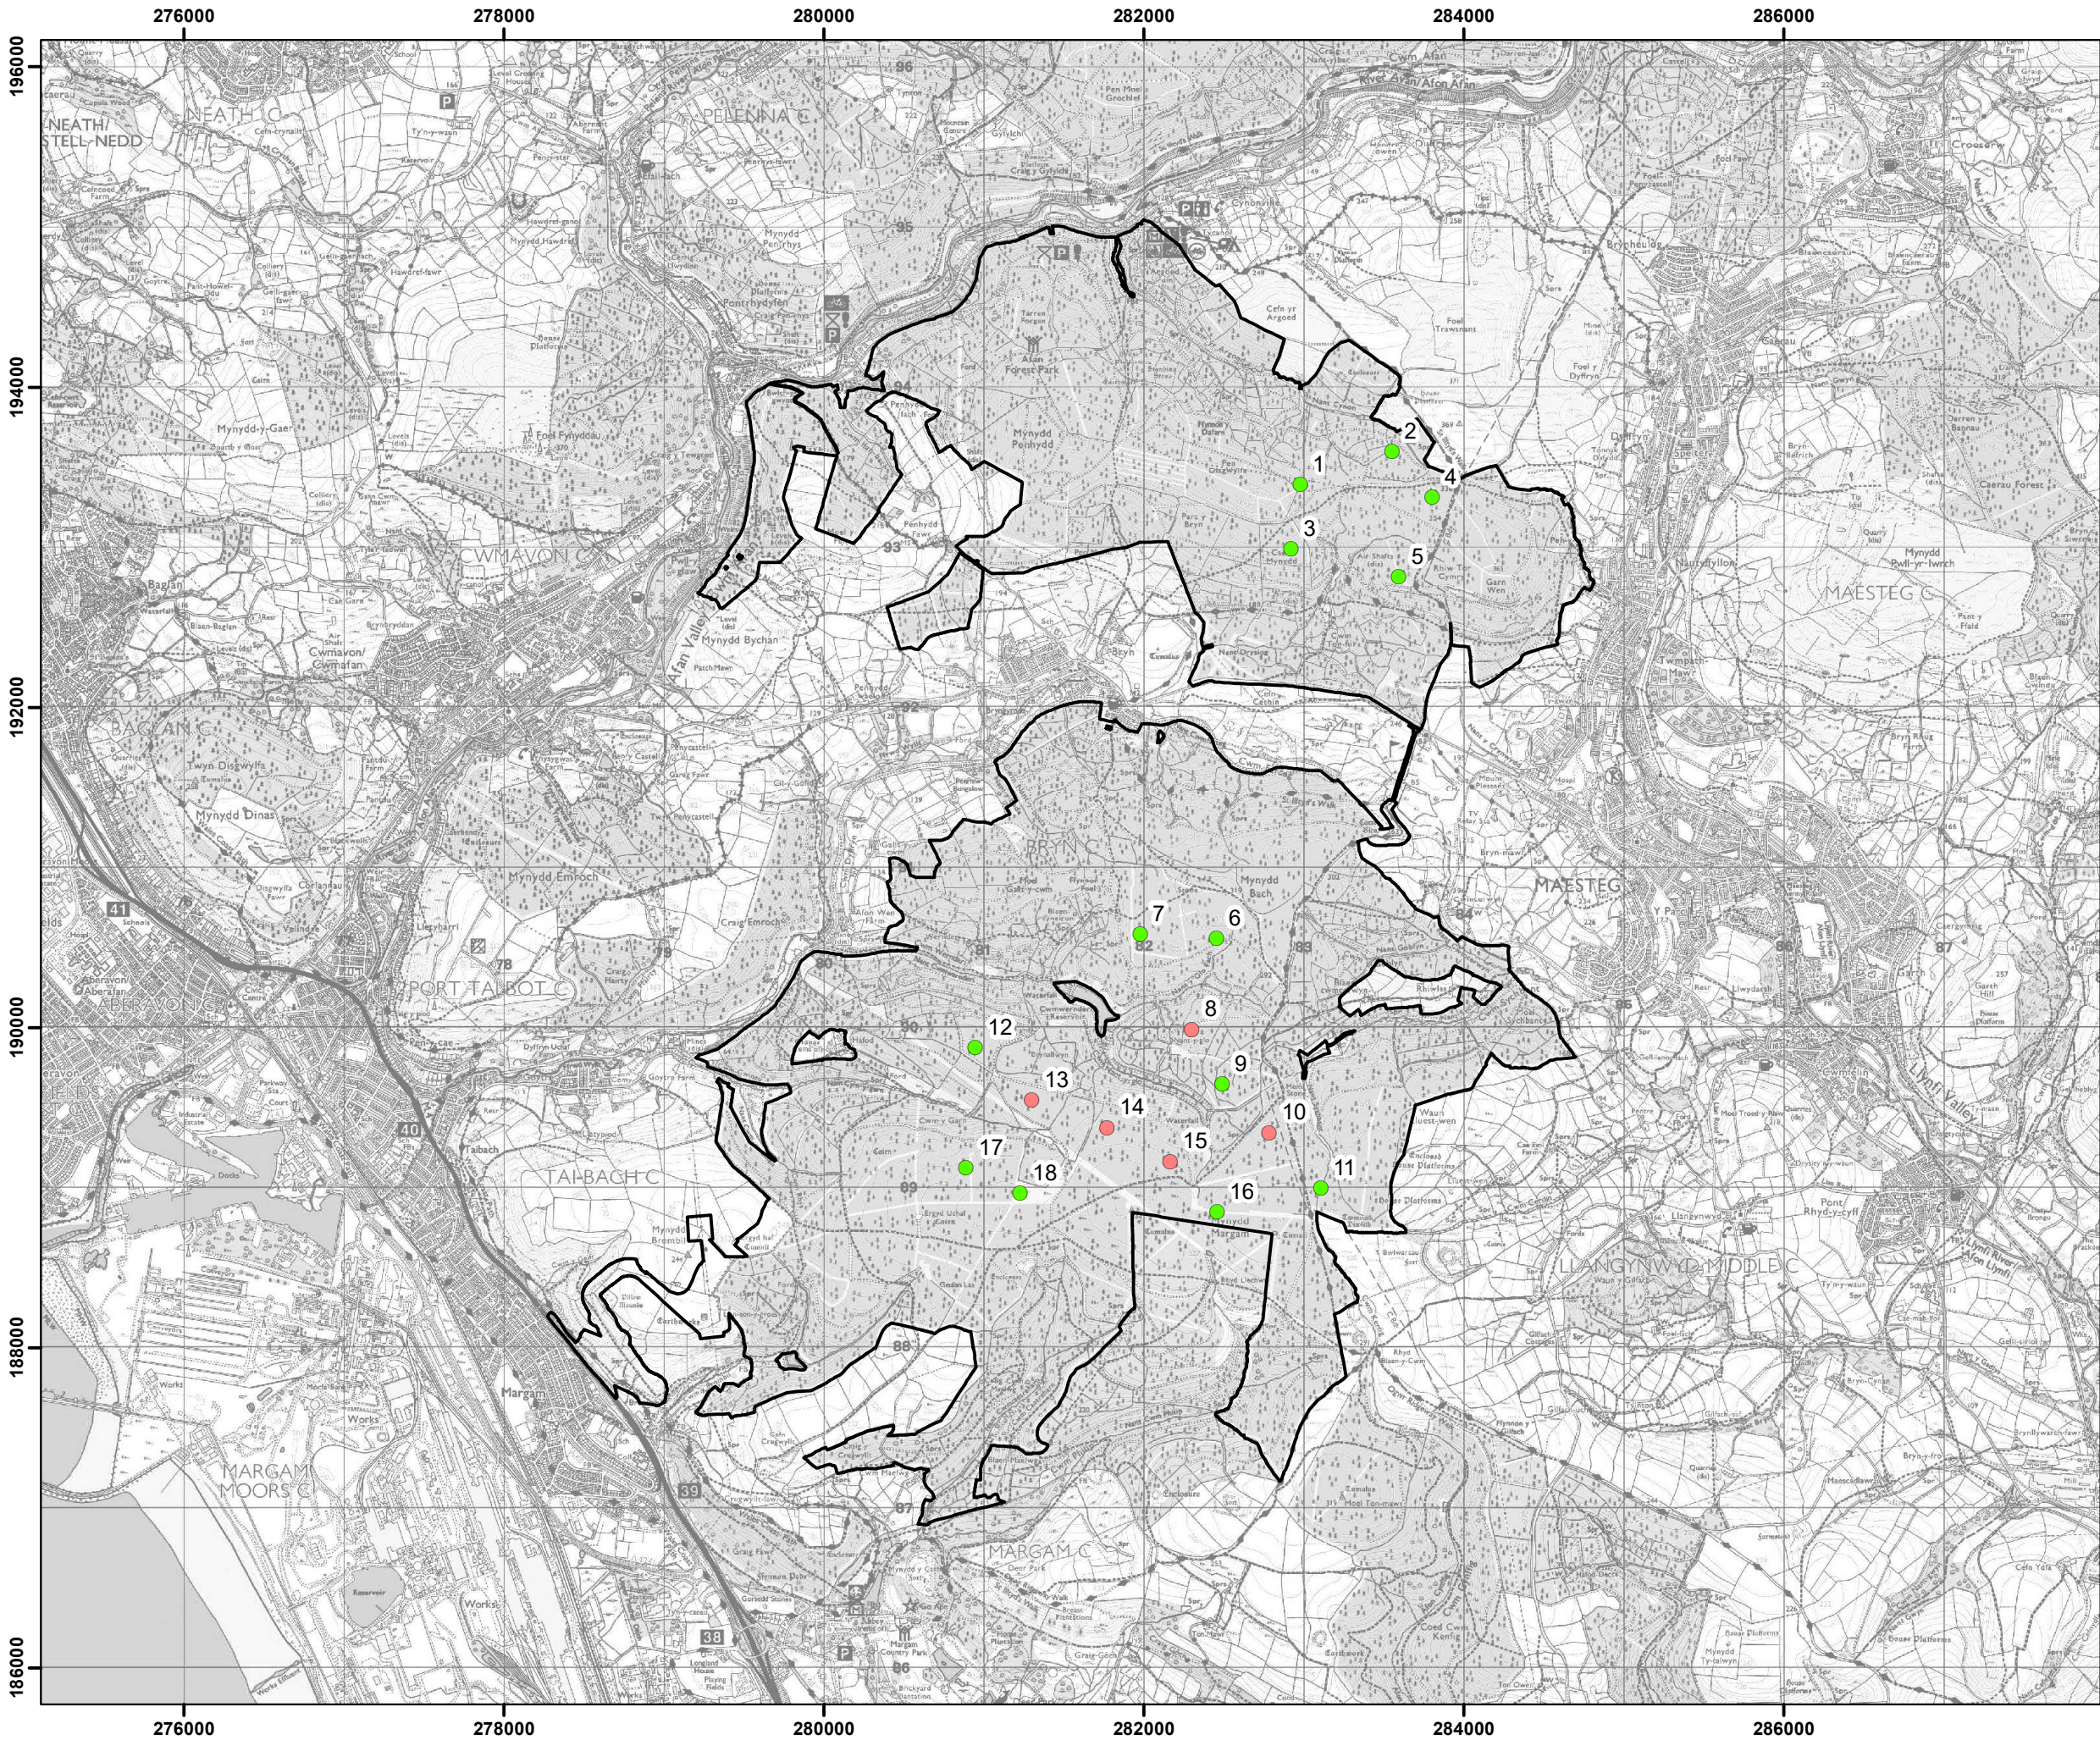

Project:
**Y Bryn Wind Farm, Neath
Port Talbot/Bridgend**

Title:
Figure 15.1: Aviation Lighting

Key

-  Site Boundary
-  2000 candela & infrared
-  Infrared only

Contains Ordnance Survey data © Crown Copyright and database right 2022.

Scale @ A3: 1:40,000

Coordinate System: British National Grid

0 0.5 1 km

N

Date: 01-04-23	Prepared by: TH	Checked by: MS
----------------	-----------------	----------------

Drawing by:

Y Bryn Wind Farm Limited
22-24 King Street
Maidenhead
Berkshire
SL6 1EF
Tel: +44 (0) 1628 629344
Email: info@ybryn-windfarm.cymru
www.ybryn-windfarm.cymru

