


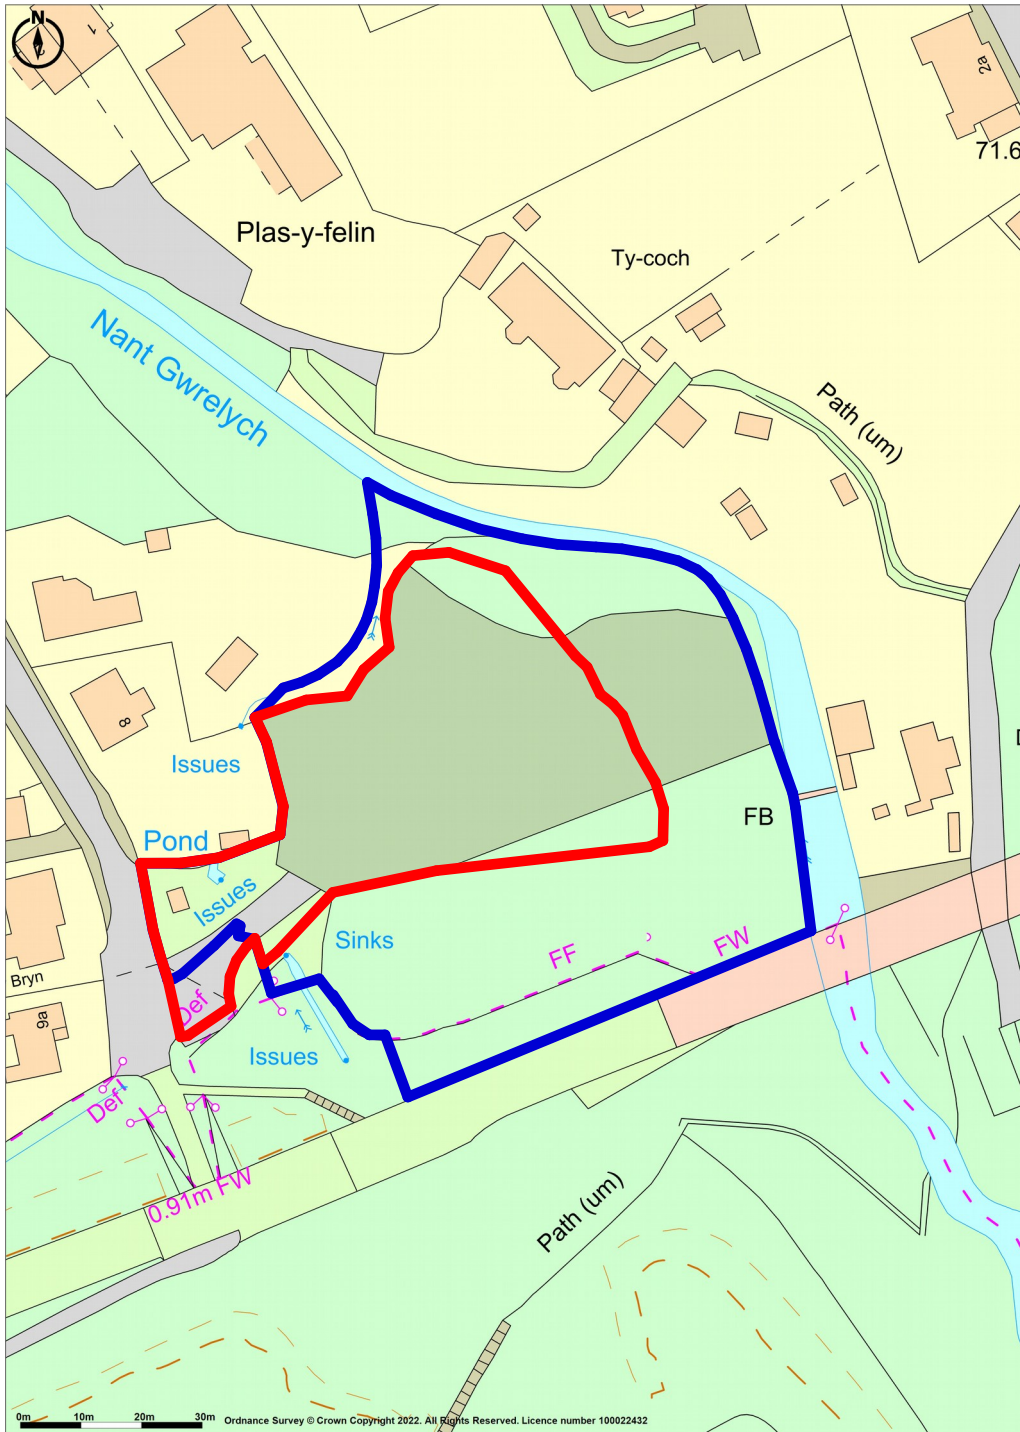

Promap Ordnance Survey Crown Copyright 2022. All rights reserved.
 LANDMARK INFORMATION Licence number 100022432.
 Plotted Scale - 1:1250.

1:1250 @ A4