

HOUSE SPARROW TERRACE NEST BOX
Specification:
Wooden (or Woodcrete) nest box with 3 sub-divisions to support 3 nesting pairs to be placed under the eaves of main dwelling.
Entrance hole: 32mm diameter
Dimensions: H310 x W370 x D185mm



IMAGE EXAMPLES

**House sparrow nest box at high level,
on side elevation with no windows**



NOTE:

The Contractor is to check and verify all building and site dimensions, levels and sewer invert levels at connection points before work starts.

This drawing must be read with and checked against any structural or other specialist drawings provided.

The Contractor is to comply in all respects with the current Building Regulations whether or not specifically stated on these drawings.

This drawing is not intended to show details of foundation or ground conditions. Each area of ground relied upon to support the structure depicted must be investigated by the Contractor and suitable methods of foundation be provided.

Rev.	By	Date


DESIGN VISION 5

Contact: Angharad Randall
Email: Design_Vision_5@hotmail.com
Tel No: 07853 169 142

SITE ADDRESS:
15 TY'N-YR-HEOL
BRYNCOCH
SA10 7EA

DRAWING TITLE:
**PROPOSED
BIODIVERSITY
ENHANCMENT DETAIL**

	DRAWN BY: AR	SCALE: A3 @ 1:50	DATE: 04/2024
Arch/Designer AR	SYSTEM PROJECT NUMBER: 128 - 2024	DRWG NO.: 03	REVISION: -

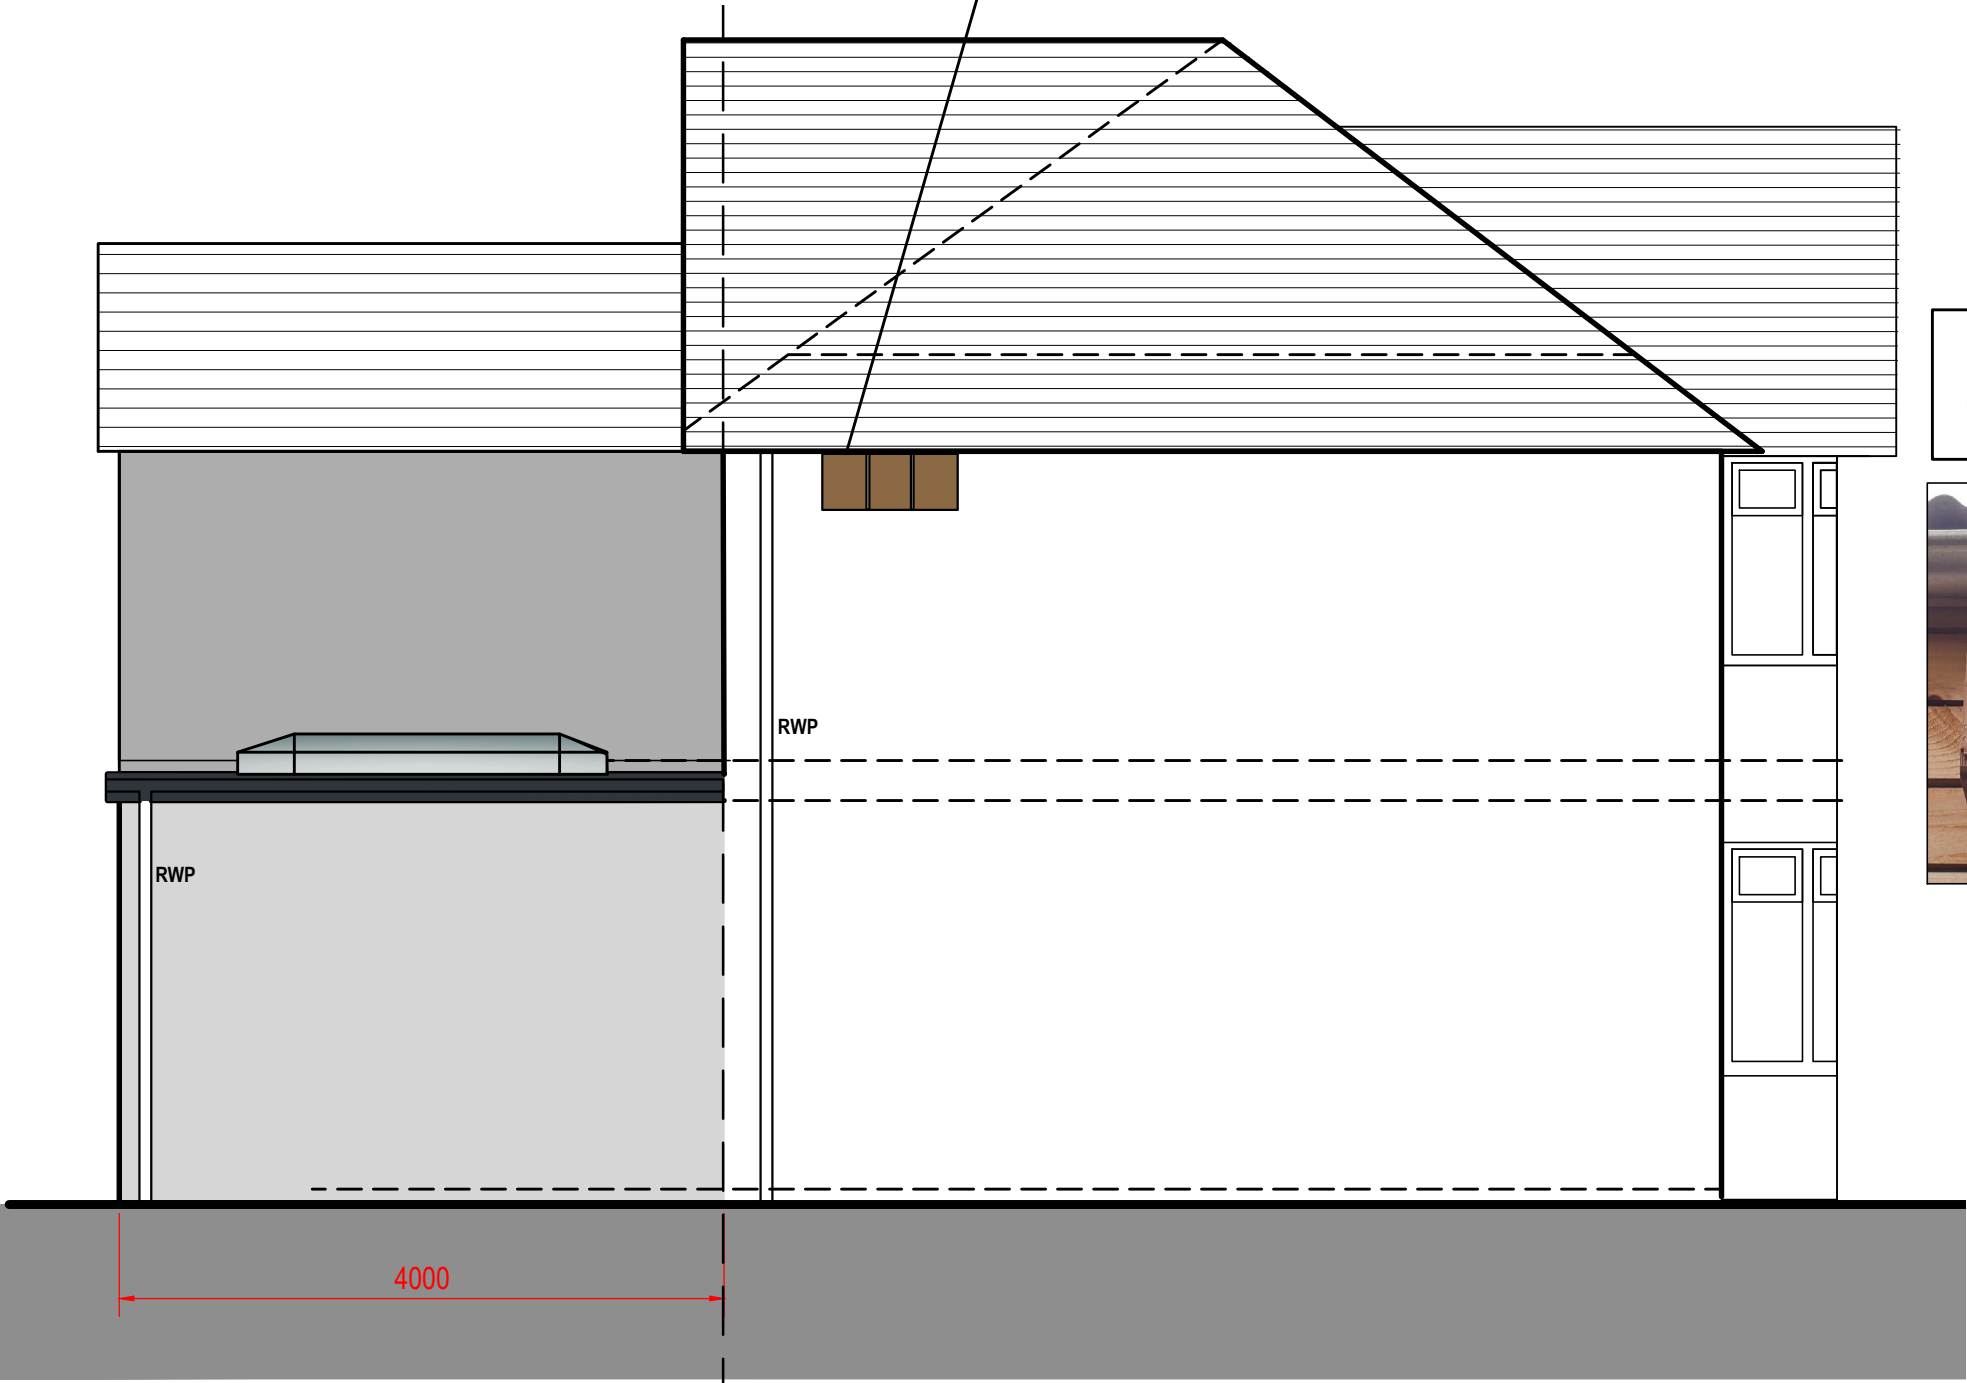

Proposed Side Elevation Scale1:50

**NOTE: BIODIVERSITY MEASURES TO BE
IMPLEMENTED AS PER SUBMITTED
SCHEME**