


Former Carpetright, Vale of Neath Retail Park

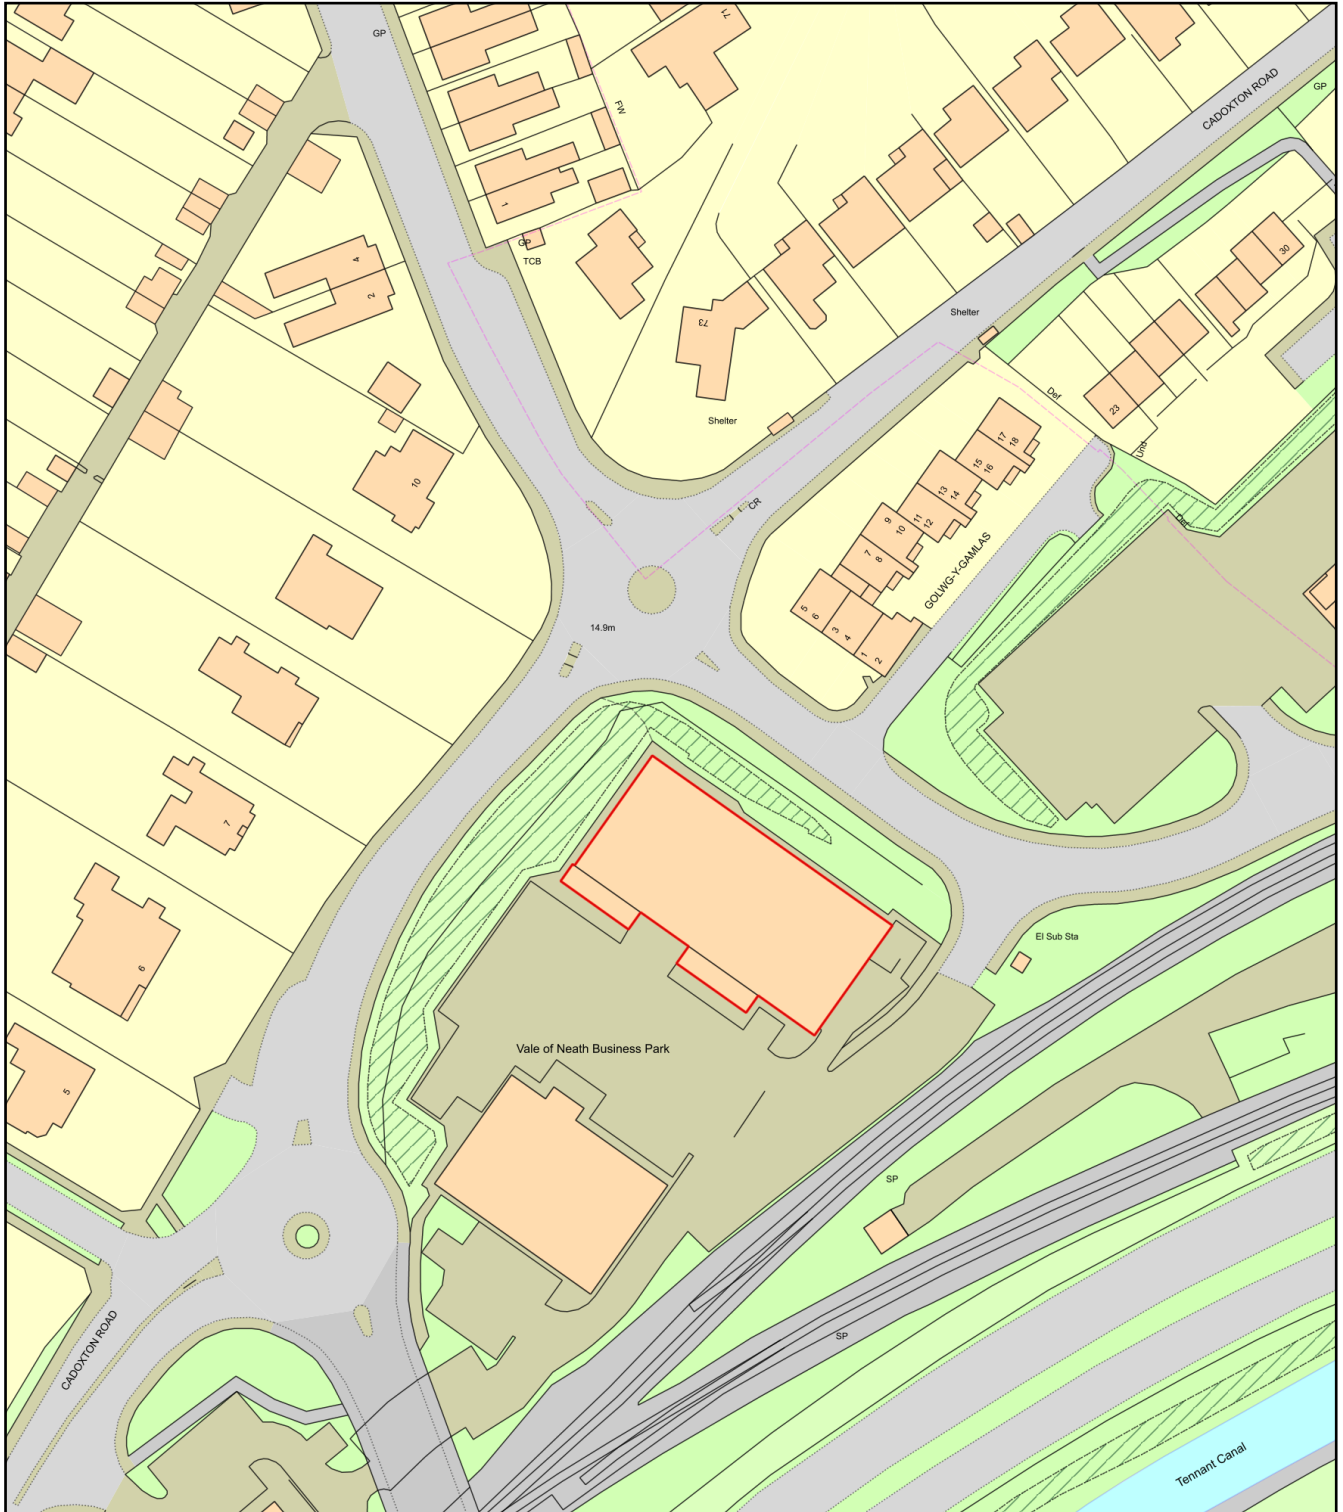

0 50
Metres



Plan Produced for: Pure Gym Limited

Date Produced: 25 Apr 2024

Plan Reference Number: TQRQM24110084757828

Scale: 1:1250 @ A4