


Copyright of Turley

This drawing is for illustrative purposes only and should not be used for any construction or estimation purposes. To be scaled for planning application purposes only. No liability or responsibility is accepted arising from reliance upon the information contained within this drawing.

Plans reproduced by permission of Ordnance Survey on behalf of The Controller of Her Majesty's Stationery Office. © Crown Copyright and database right [2022]. Ordnance Survey Licence number [0100031673].

Rail Gate Specification
Heavy duty hydraulically operated automatic barrier

Height	2000mm (installed above ground)
Boom Length	7000mm
Boom Width	150mm
Skirt Height	875mm
Cabinet Dimensions	510mm L x 460mm W x 1280mm H
Cabinet Foundation	800mm² x 600mm D
Fixed End Rest Foundation	400mm² x 300mm D

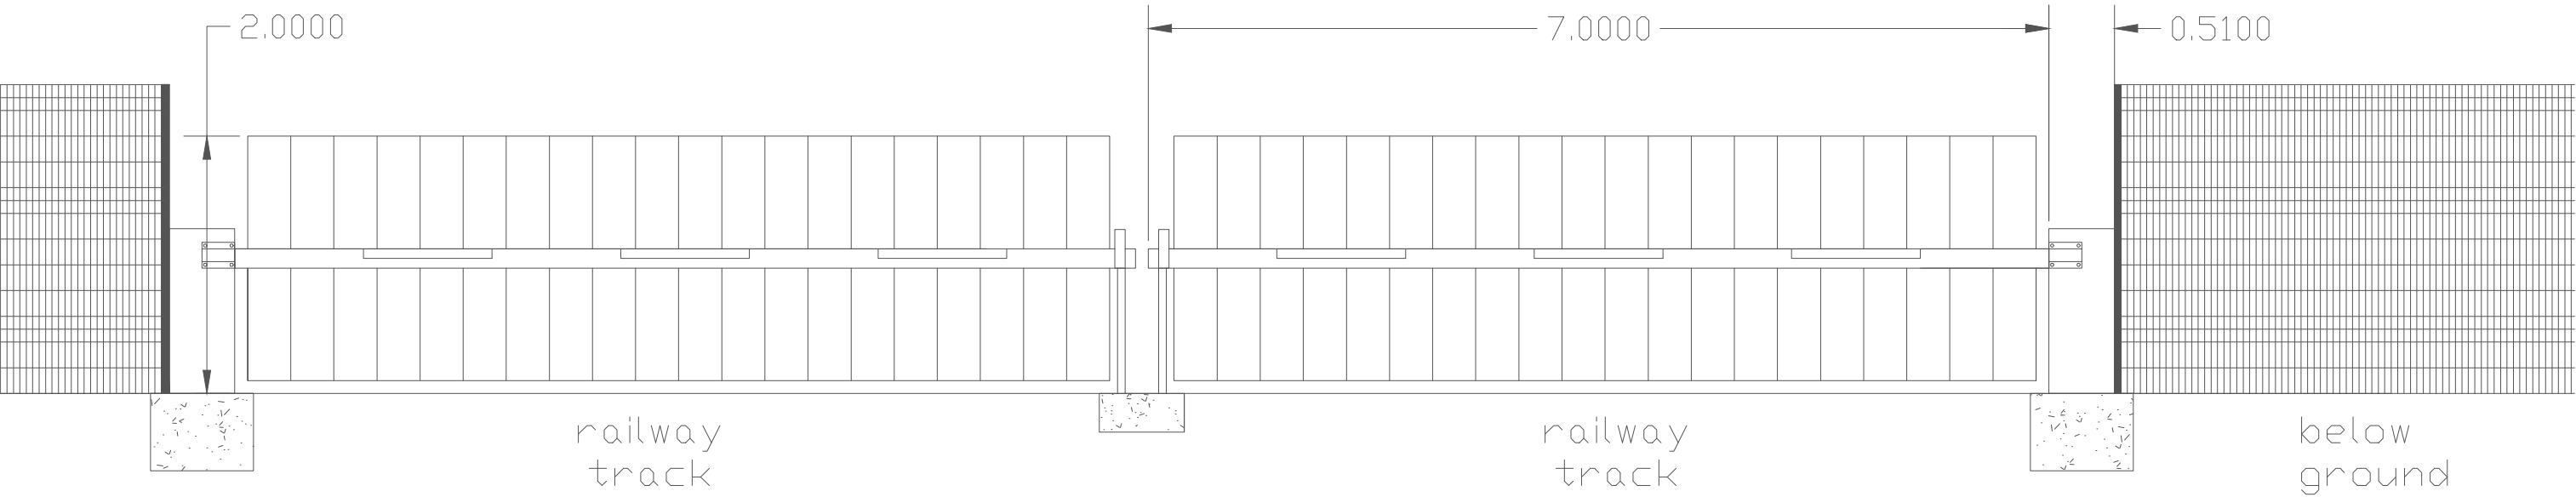

CLIENT
Tata

PROJECT
Fence Application - Port Talbot

DRAWING
Elevation of Barrier Gate

PROJECT NUMBER
TATT3054

DRAWING NUMBER
1009

CHECKED BY
DH

REVISION
A

STATUS
DRAFT

DATE
April 2024

SCALE
1:50 @ A3

