


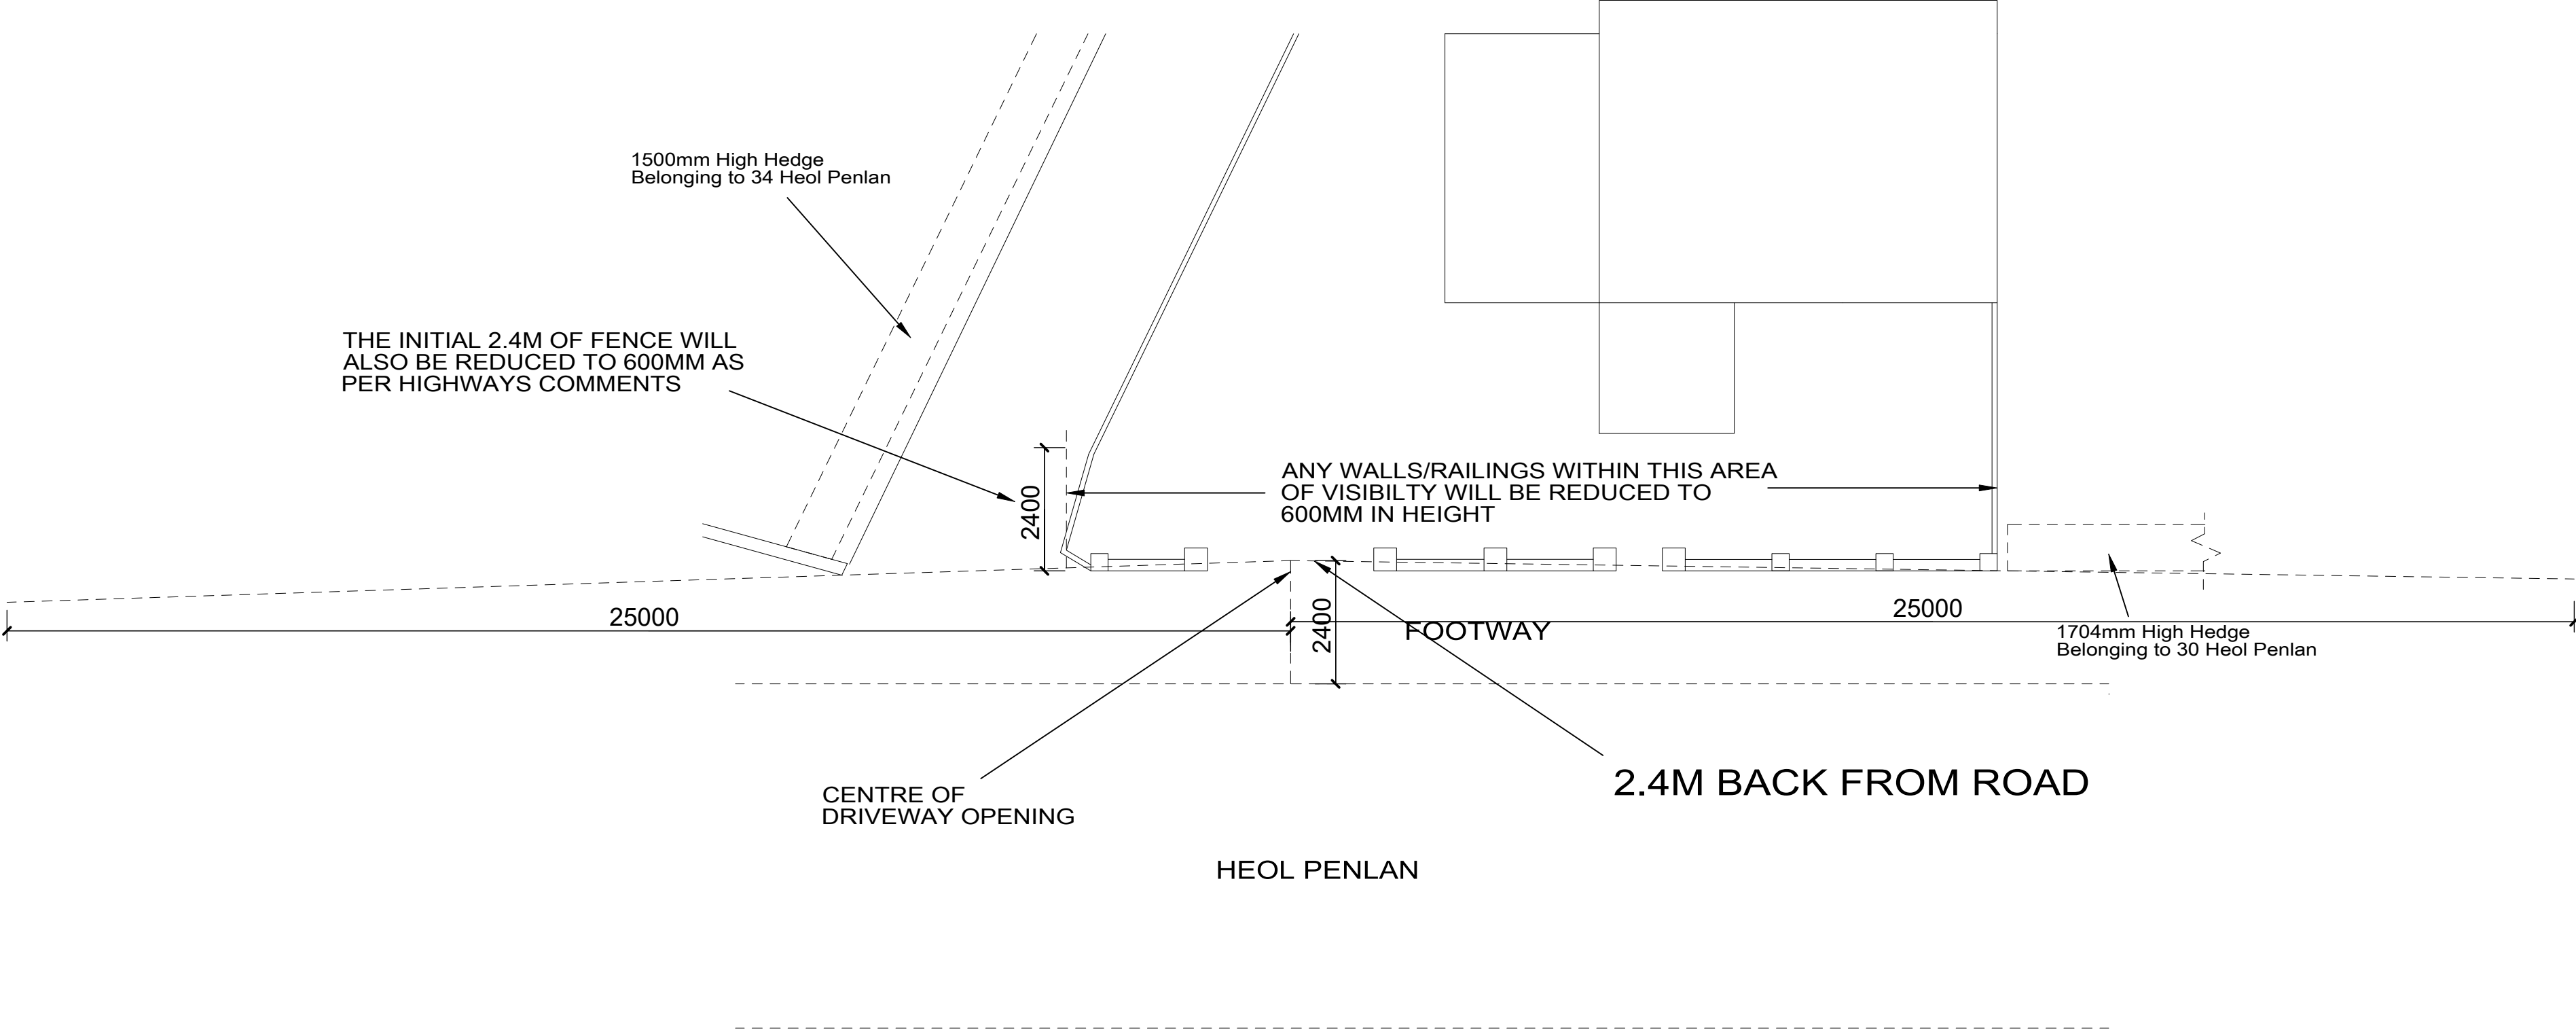

VEHICLE VISIBILITY SPLAY 1:100 @ A2