


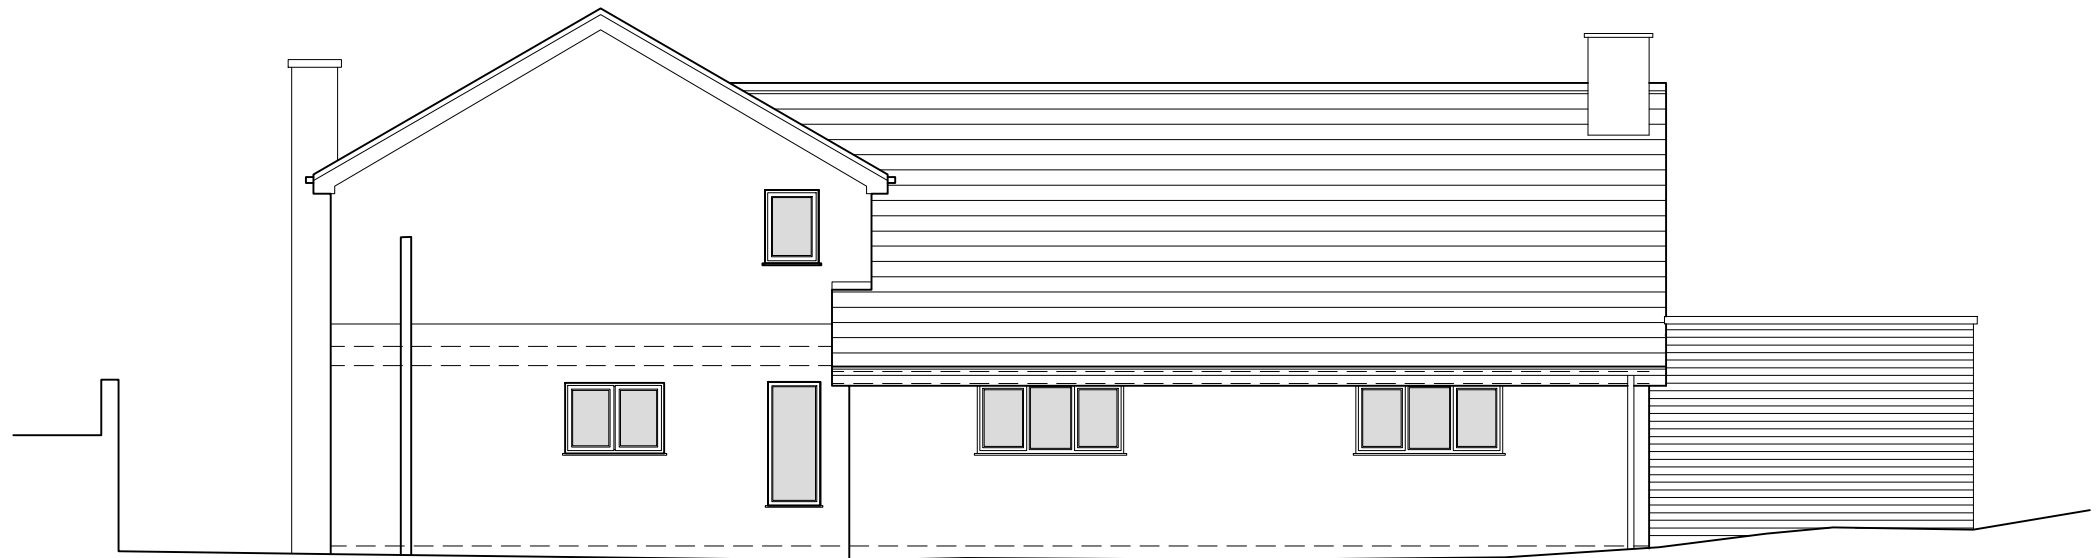

DATUM +120.00

NORTH EAST ELEVATION
AS EXISTING



DATUM +120.00

SOUTH EAST ELEVATION
AS EXISTING

**All Dimensions are to
be site checked**

REVISIONS	
A -	26/04/24 - Job Title revised

CLIENT	
Mr Parminder Singh Kang Old Farmers Pontrhydyfen Port Talbot SA12 9SN	

JOB TITLE	
Proposed New domestic 2 Storey Extension and associated works	

DRNG. TITLE	
Elevation As Existing	

DATE:	CHECKED:
12th January 2024	

SCALE:	
1:100	

DRNG. NO.	REV.
JD005	A