


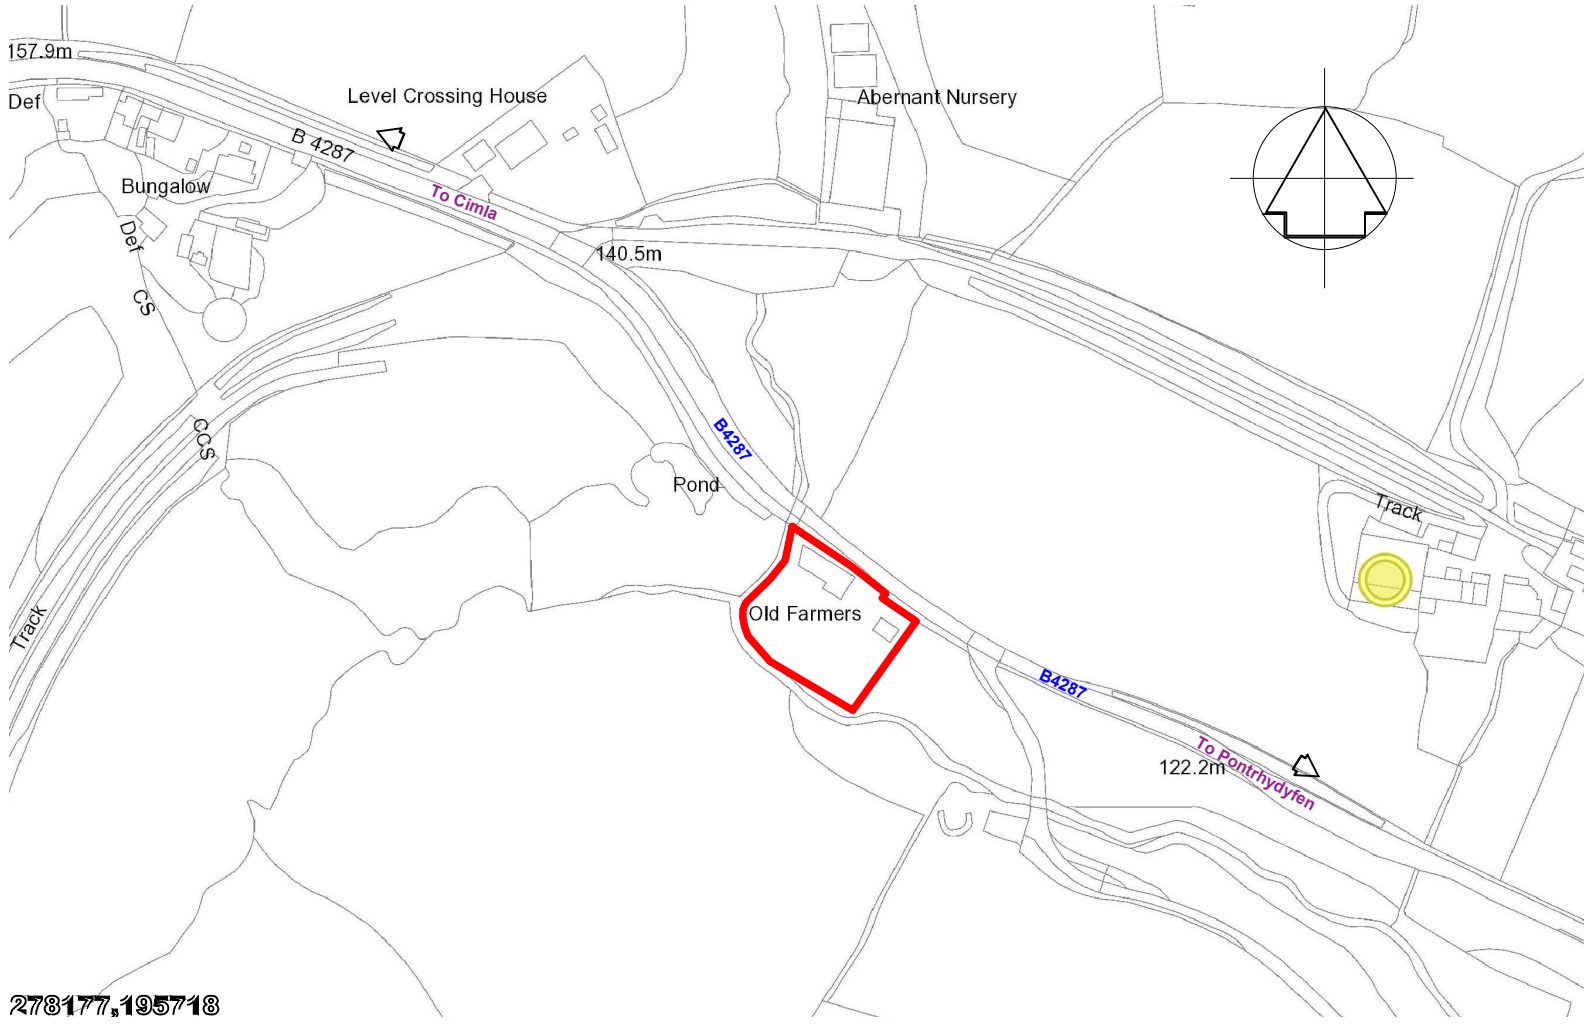

278177,195718

CLIENT	JOB TITLE	DRNG. TITLE
Mr Parminder Singh Kang Old Farmers Pontrhydyfen Port Talbot SA12 9SN	Proposed Domestic 2 Storey Extension and associated works	Location Plan
DATE: 12th January 2024	SCALE: 1 : 2500	DRNG. NO. JD001
CHECKED:	A4	REV. A