


All Dimensions are to
be site checked

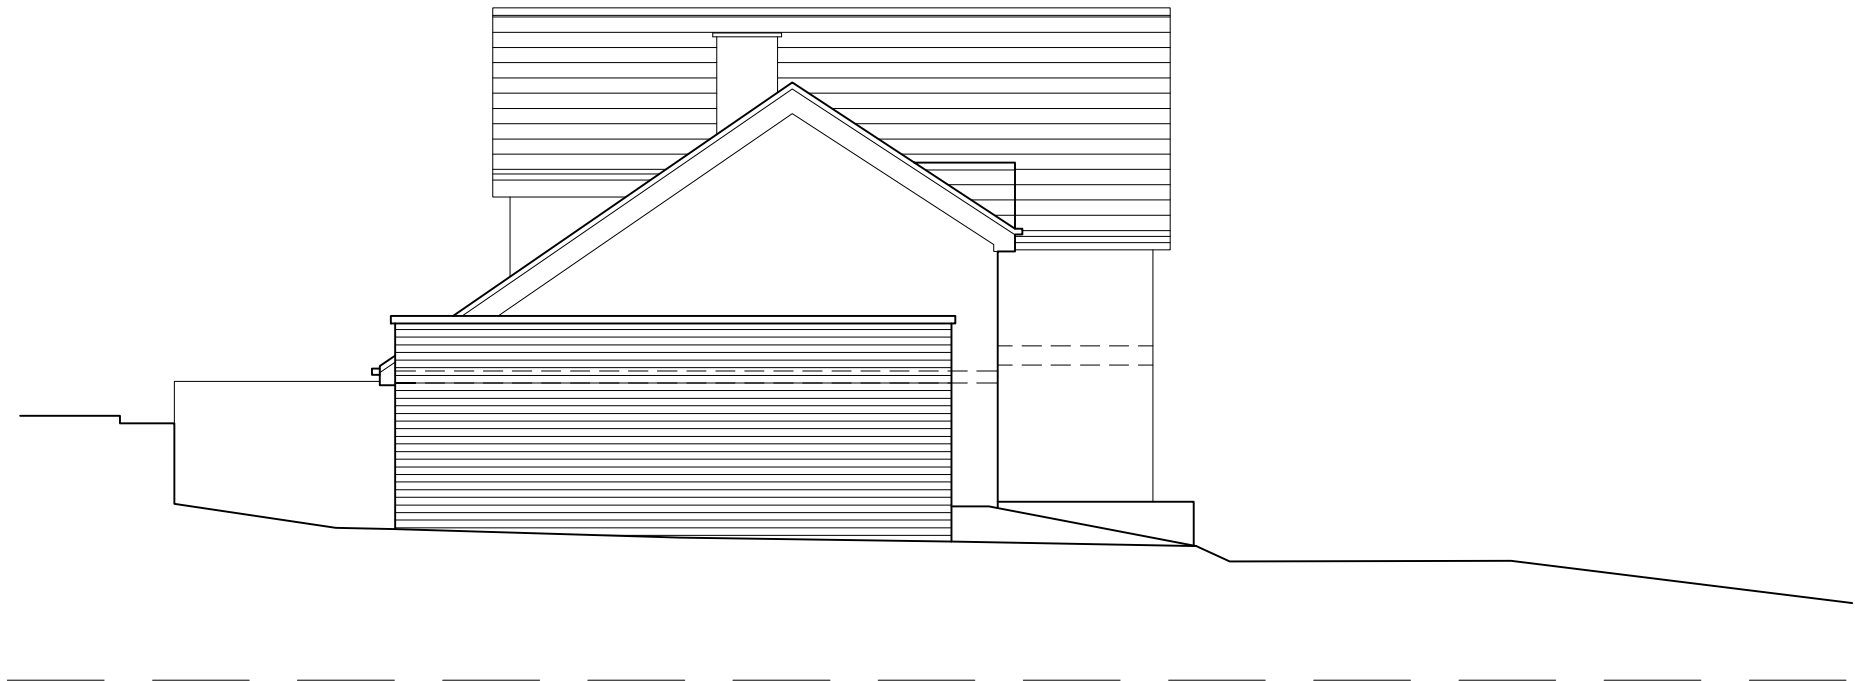

NORTH WEST ELEVATION
AS EXISTING



SOUTH WEST ELEVATION
AS EXISTING

REVISIONS	
A -	26/04/24 - Job Title revised

CLIENT
Mr Parminder Singh Kang Old Farmers Pontrhydyfen Port Talbot SA12 9SN

JOB TITLE
Proposed New domestic 2 Storey Extension and associated works

DRNG. TITLE
Elevation As Existing

DATE:
12th January 2024

CHECKED:

SCALE:
1:50

A3

DRNG. NO.
JD006

REV.
A