


All Dimensions are to
be site checked

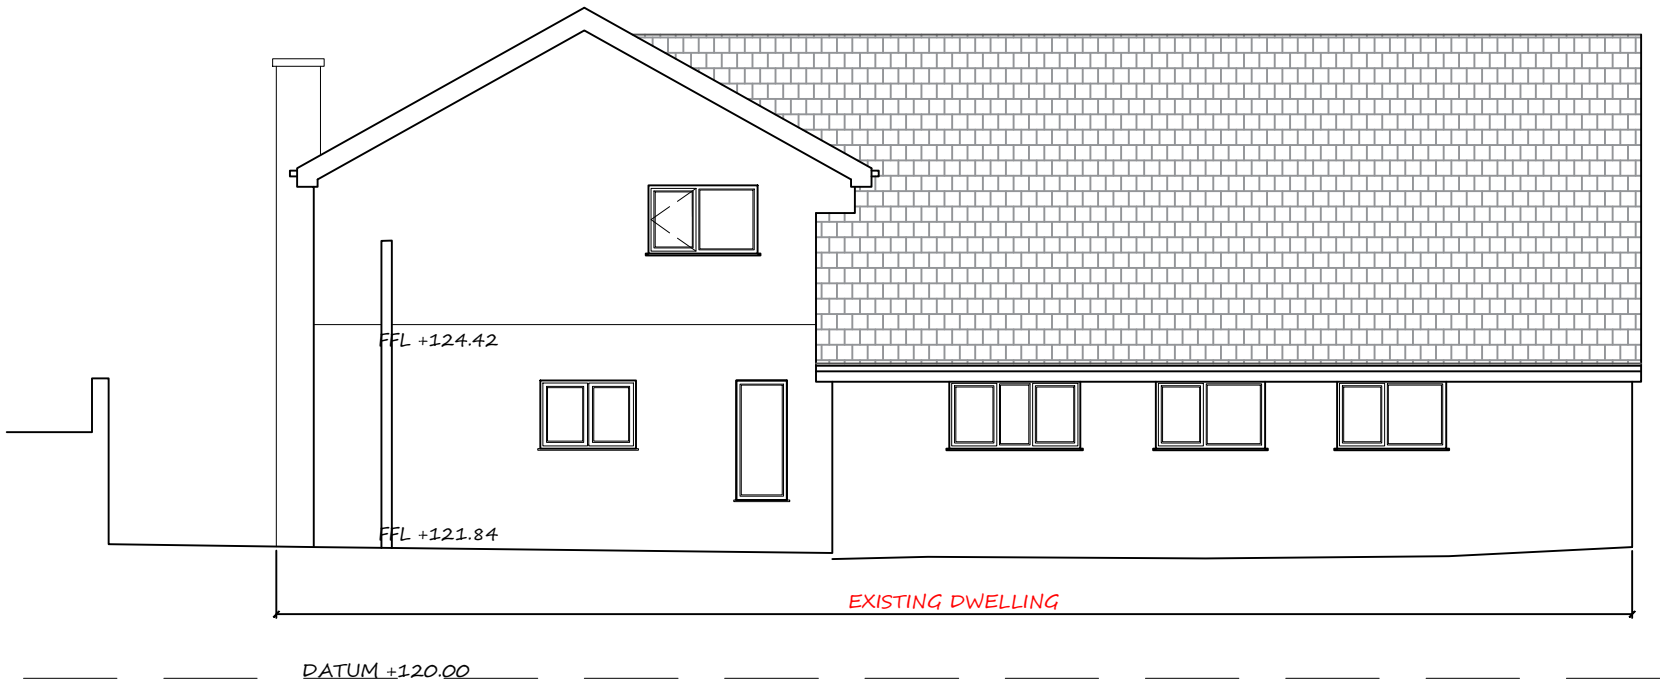

NORTH EAST ELEVATION
AS EXISTING



SOUTH WEST ELEVATION
AS EXISTING

REVISIONS	
A - 26/04/24 - Job Title revised	

CLIENT
Mr Parminder Singh Kang
Old Farmers
Pontrhydyfen
Port Talbot SA12 9SN

JOB TITLE
Proposed New domestic 2 Storey
Extension and associated works

DRNG. TITLE
Proposed Elevations

DATE:
12th January 2024

CHECKED:

SCALE:
1:100

A3

DRNG. NO.
JD011

REV.
A