


All Dimensions are to
be site checked

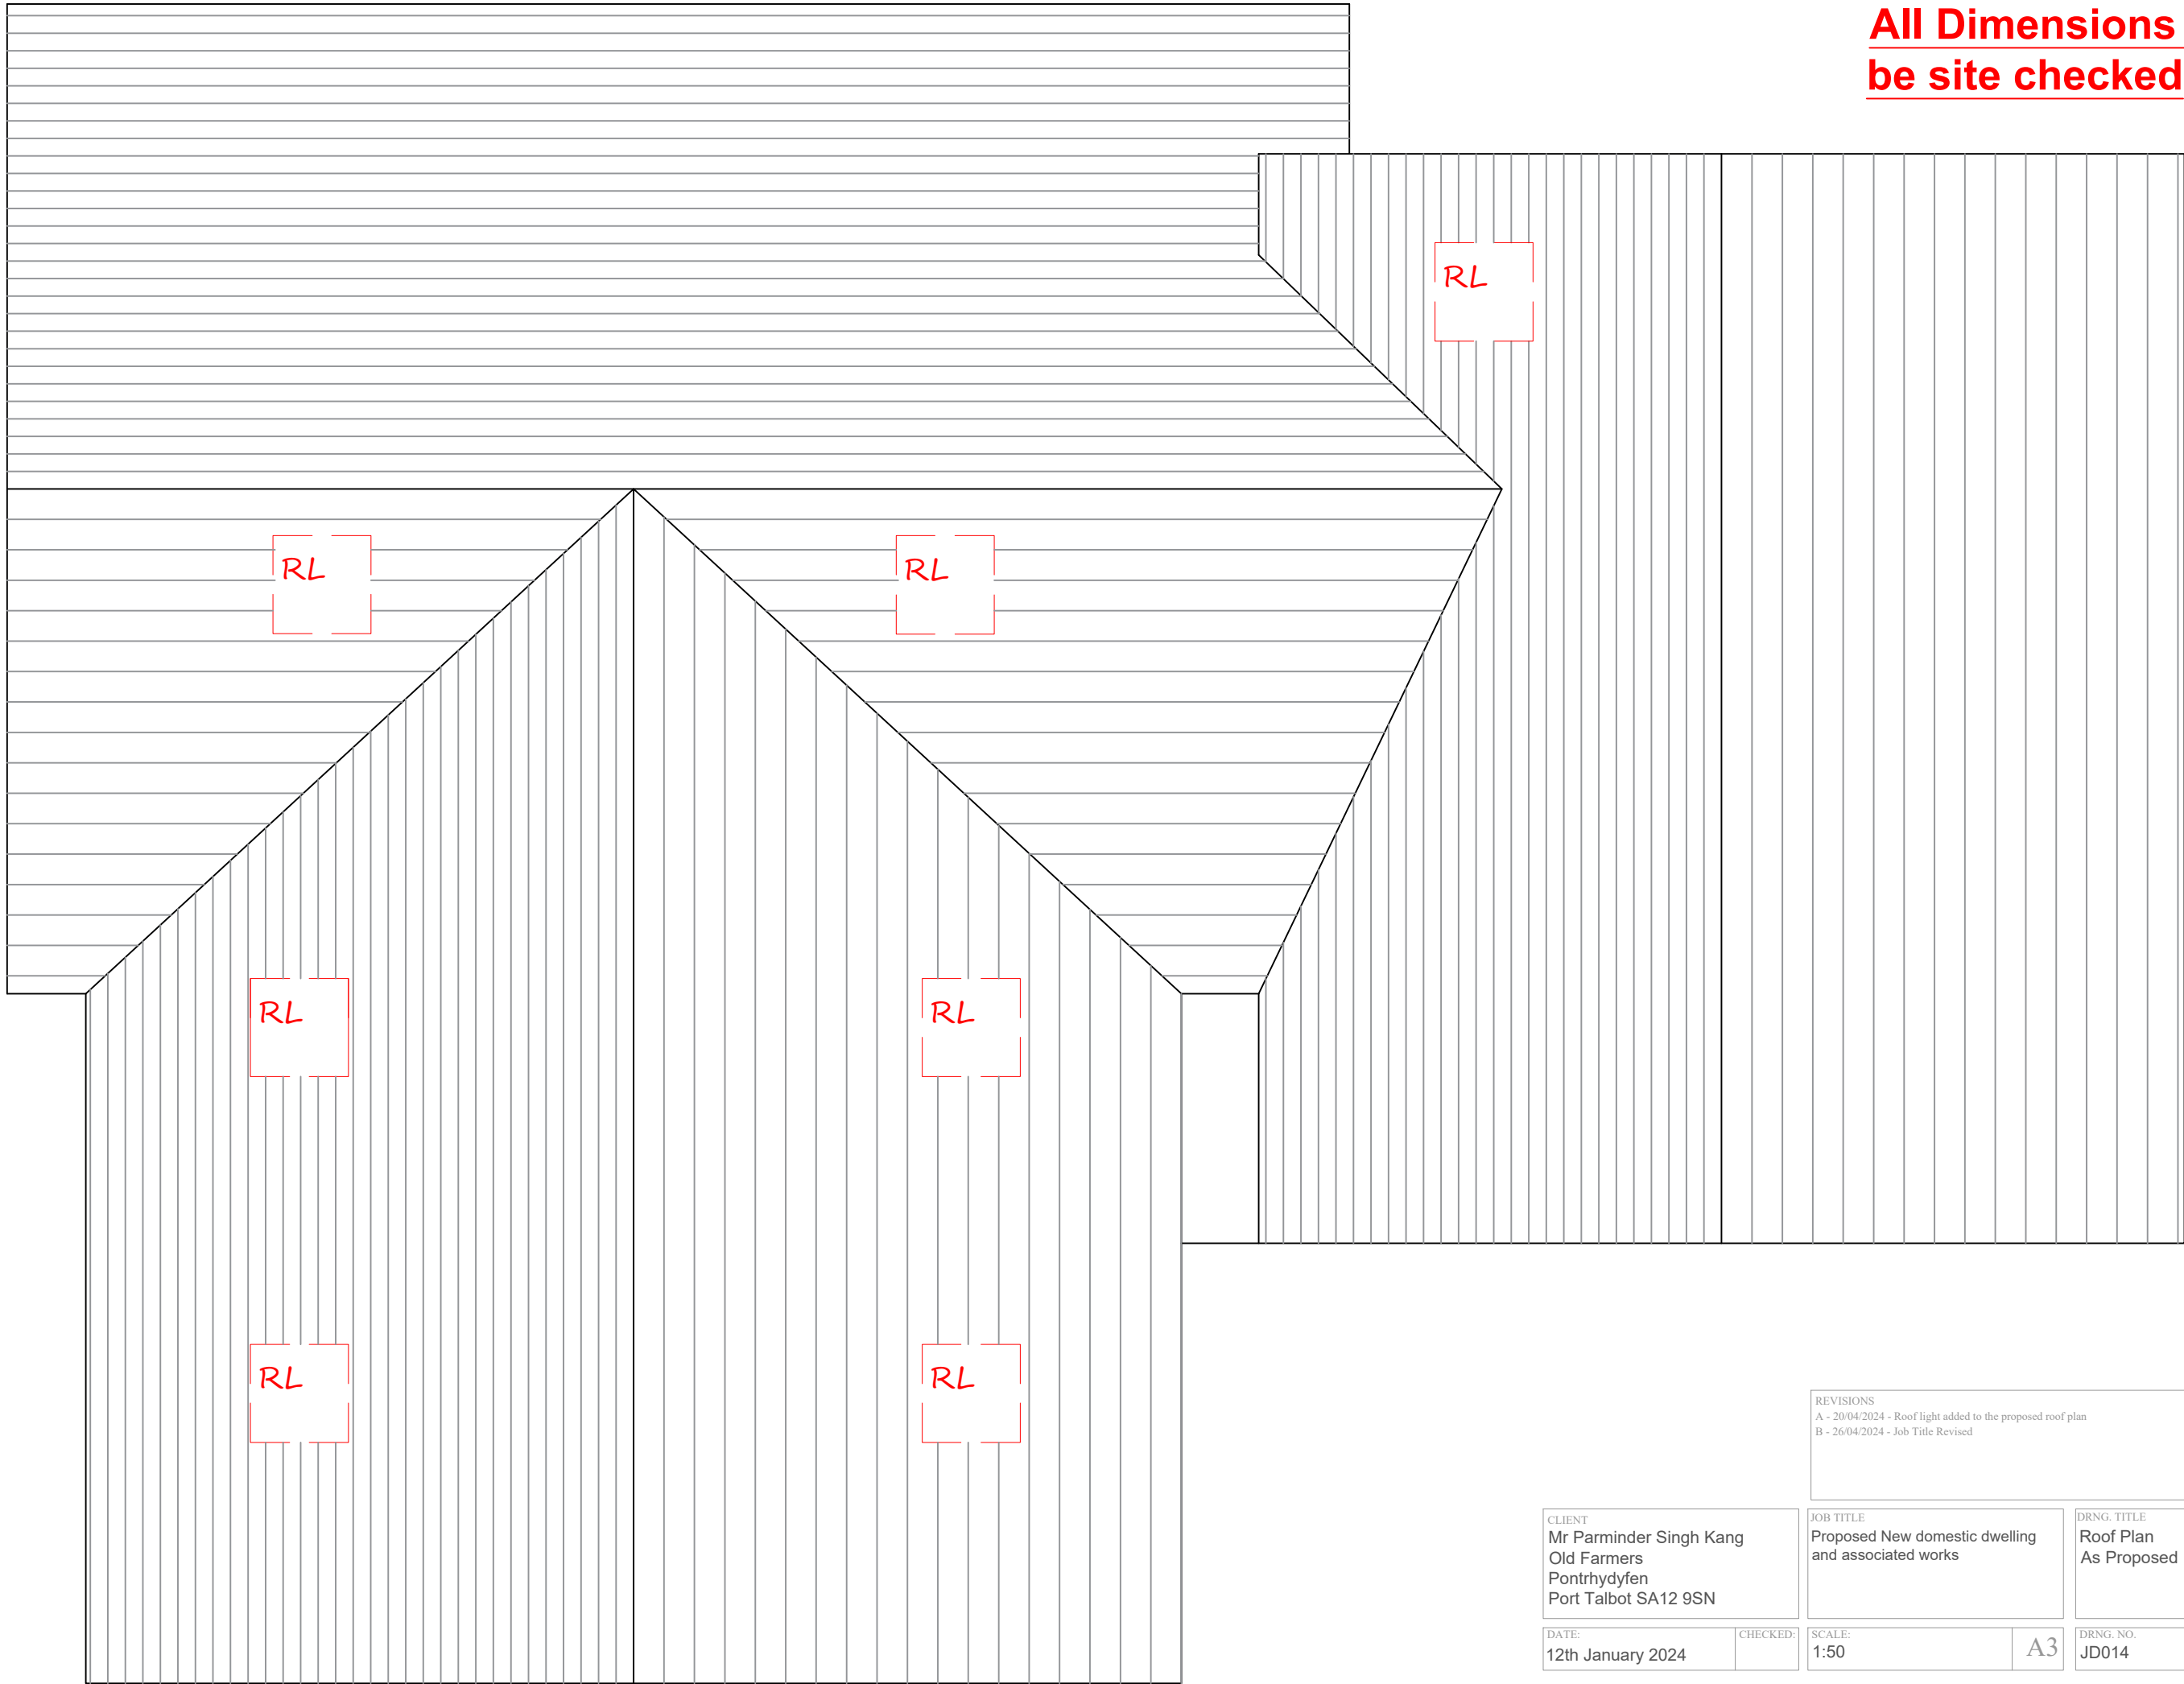

REVISIONS	
A - 20/04/2024 - Roof light added to the proposed roof plan	
B - 26/04/2024 - Job Title Revised	

CLIENT
Mr Parminder Singh Kang
Old Farmers
Pontrhydyfen
Port Talbot SA12 9SN

JOB TITLE
Proposed New domestic dwelling
and associated works

DRNG. TITLE
Roof Plan
As Proposed

DATE:
12th January 2024

CHECKED:

SCALE:
1:50

A3

DRNG. NO.
JD014

REV.
B