
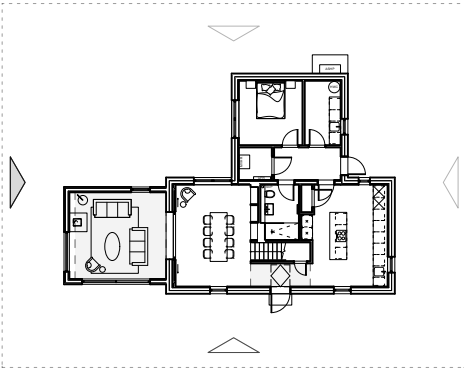


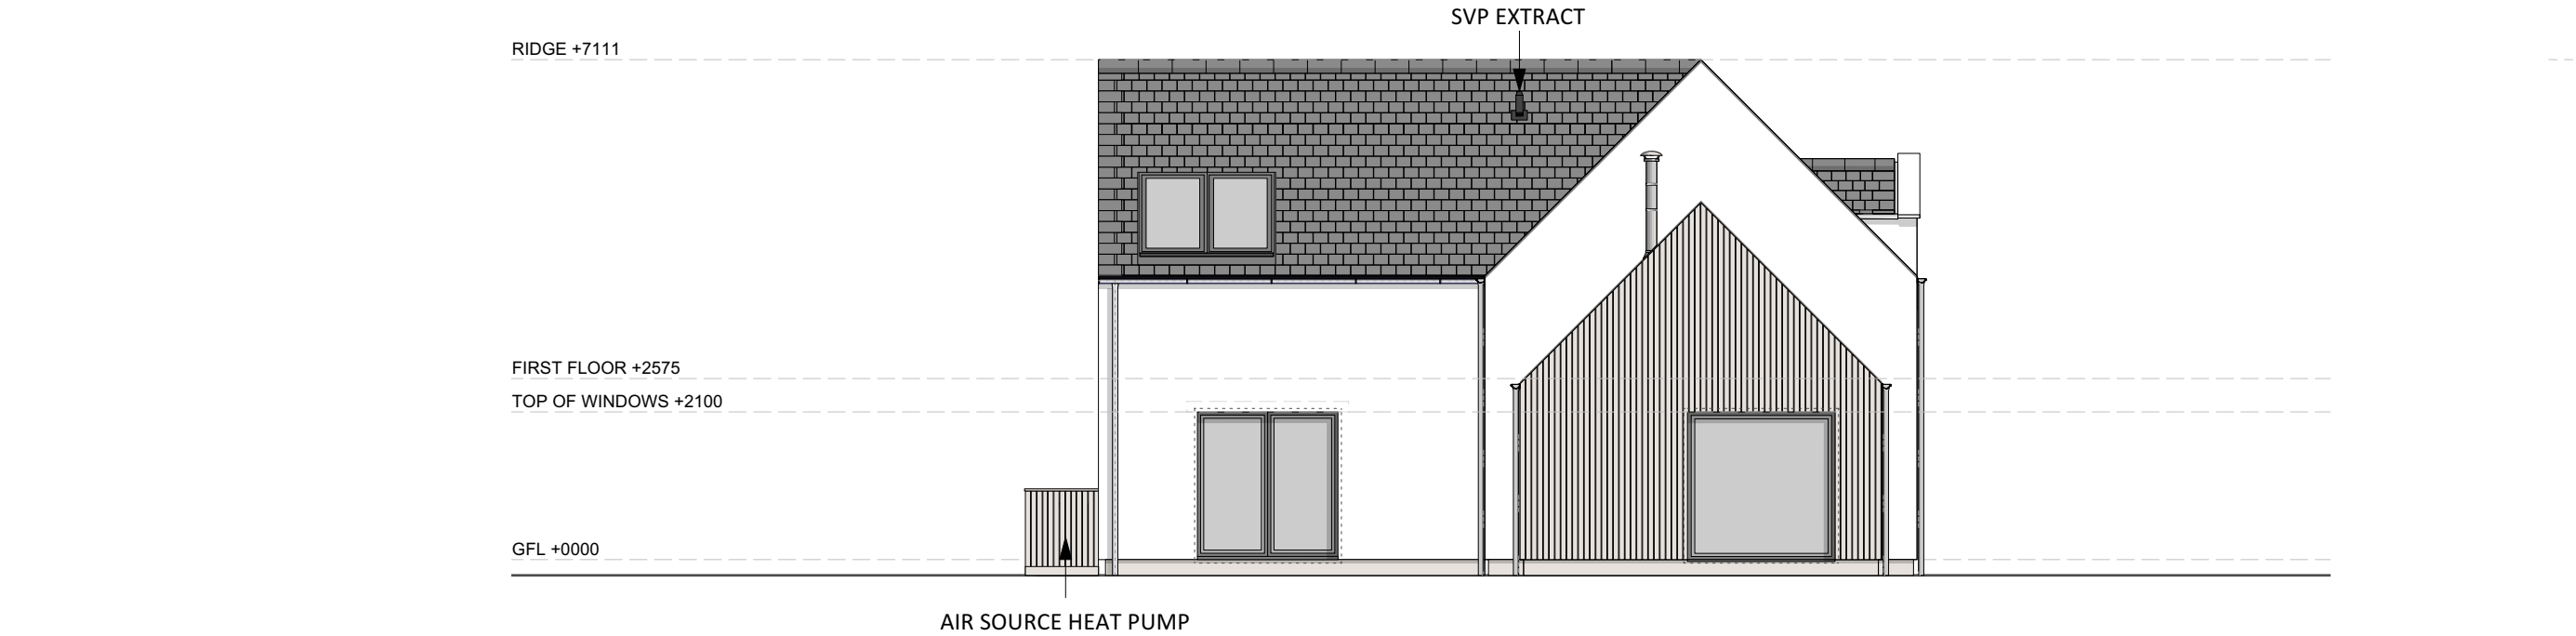

PROPOSED HOUSE FOR:

PATRICK MURRAY


SITE ADDRESS:

PONTYPRIDD ORGANIC GROWTH
NEAR
BAY VIEW
PORT TALBOT
SA13 2ET



Proposed External Finishes

Walls: Rendered block & vertical timber
Roof: Natural slate
Gutters: Exposed metal gutters, galvanised
Windows: Alu-clad framed windows in dark grey

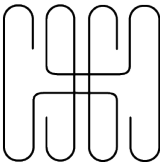

HebHomes

tel +44 (0)141 550 7360
email info@hebhomes.com
web www.hebhomes.com

To be read in conjunction with the specification and all relevant drawings. Contractor to check all dimensions on site. Do not scale from this drawing for production or construction. Architect to be advised of any variation between the drawings and site conditions.

Copyright © HebHomes Ltd [2017]. All rights reserved. Any breach of copyright will be pursued

Note: Construction must comply with all NHBC and industry standards.

DRAWING SET PLANNING APPLICATION		CLIENT H_990_Murray	
SCALE @ ISO A3 1:100 @ A3	DATE 26/04/24	DRAWN BY RI	CHECKED BY LH
DRAWING TITLE SIDE ELEVATION 02			
STATUS S4		PURPOSE FOR ISSUE PLANNING APPLICATION	
DRAWING NO. 990-HH-XX-20-404		REVISION P02	