




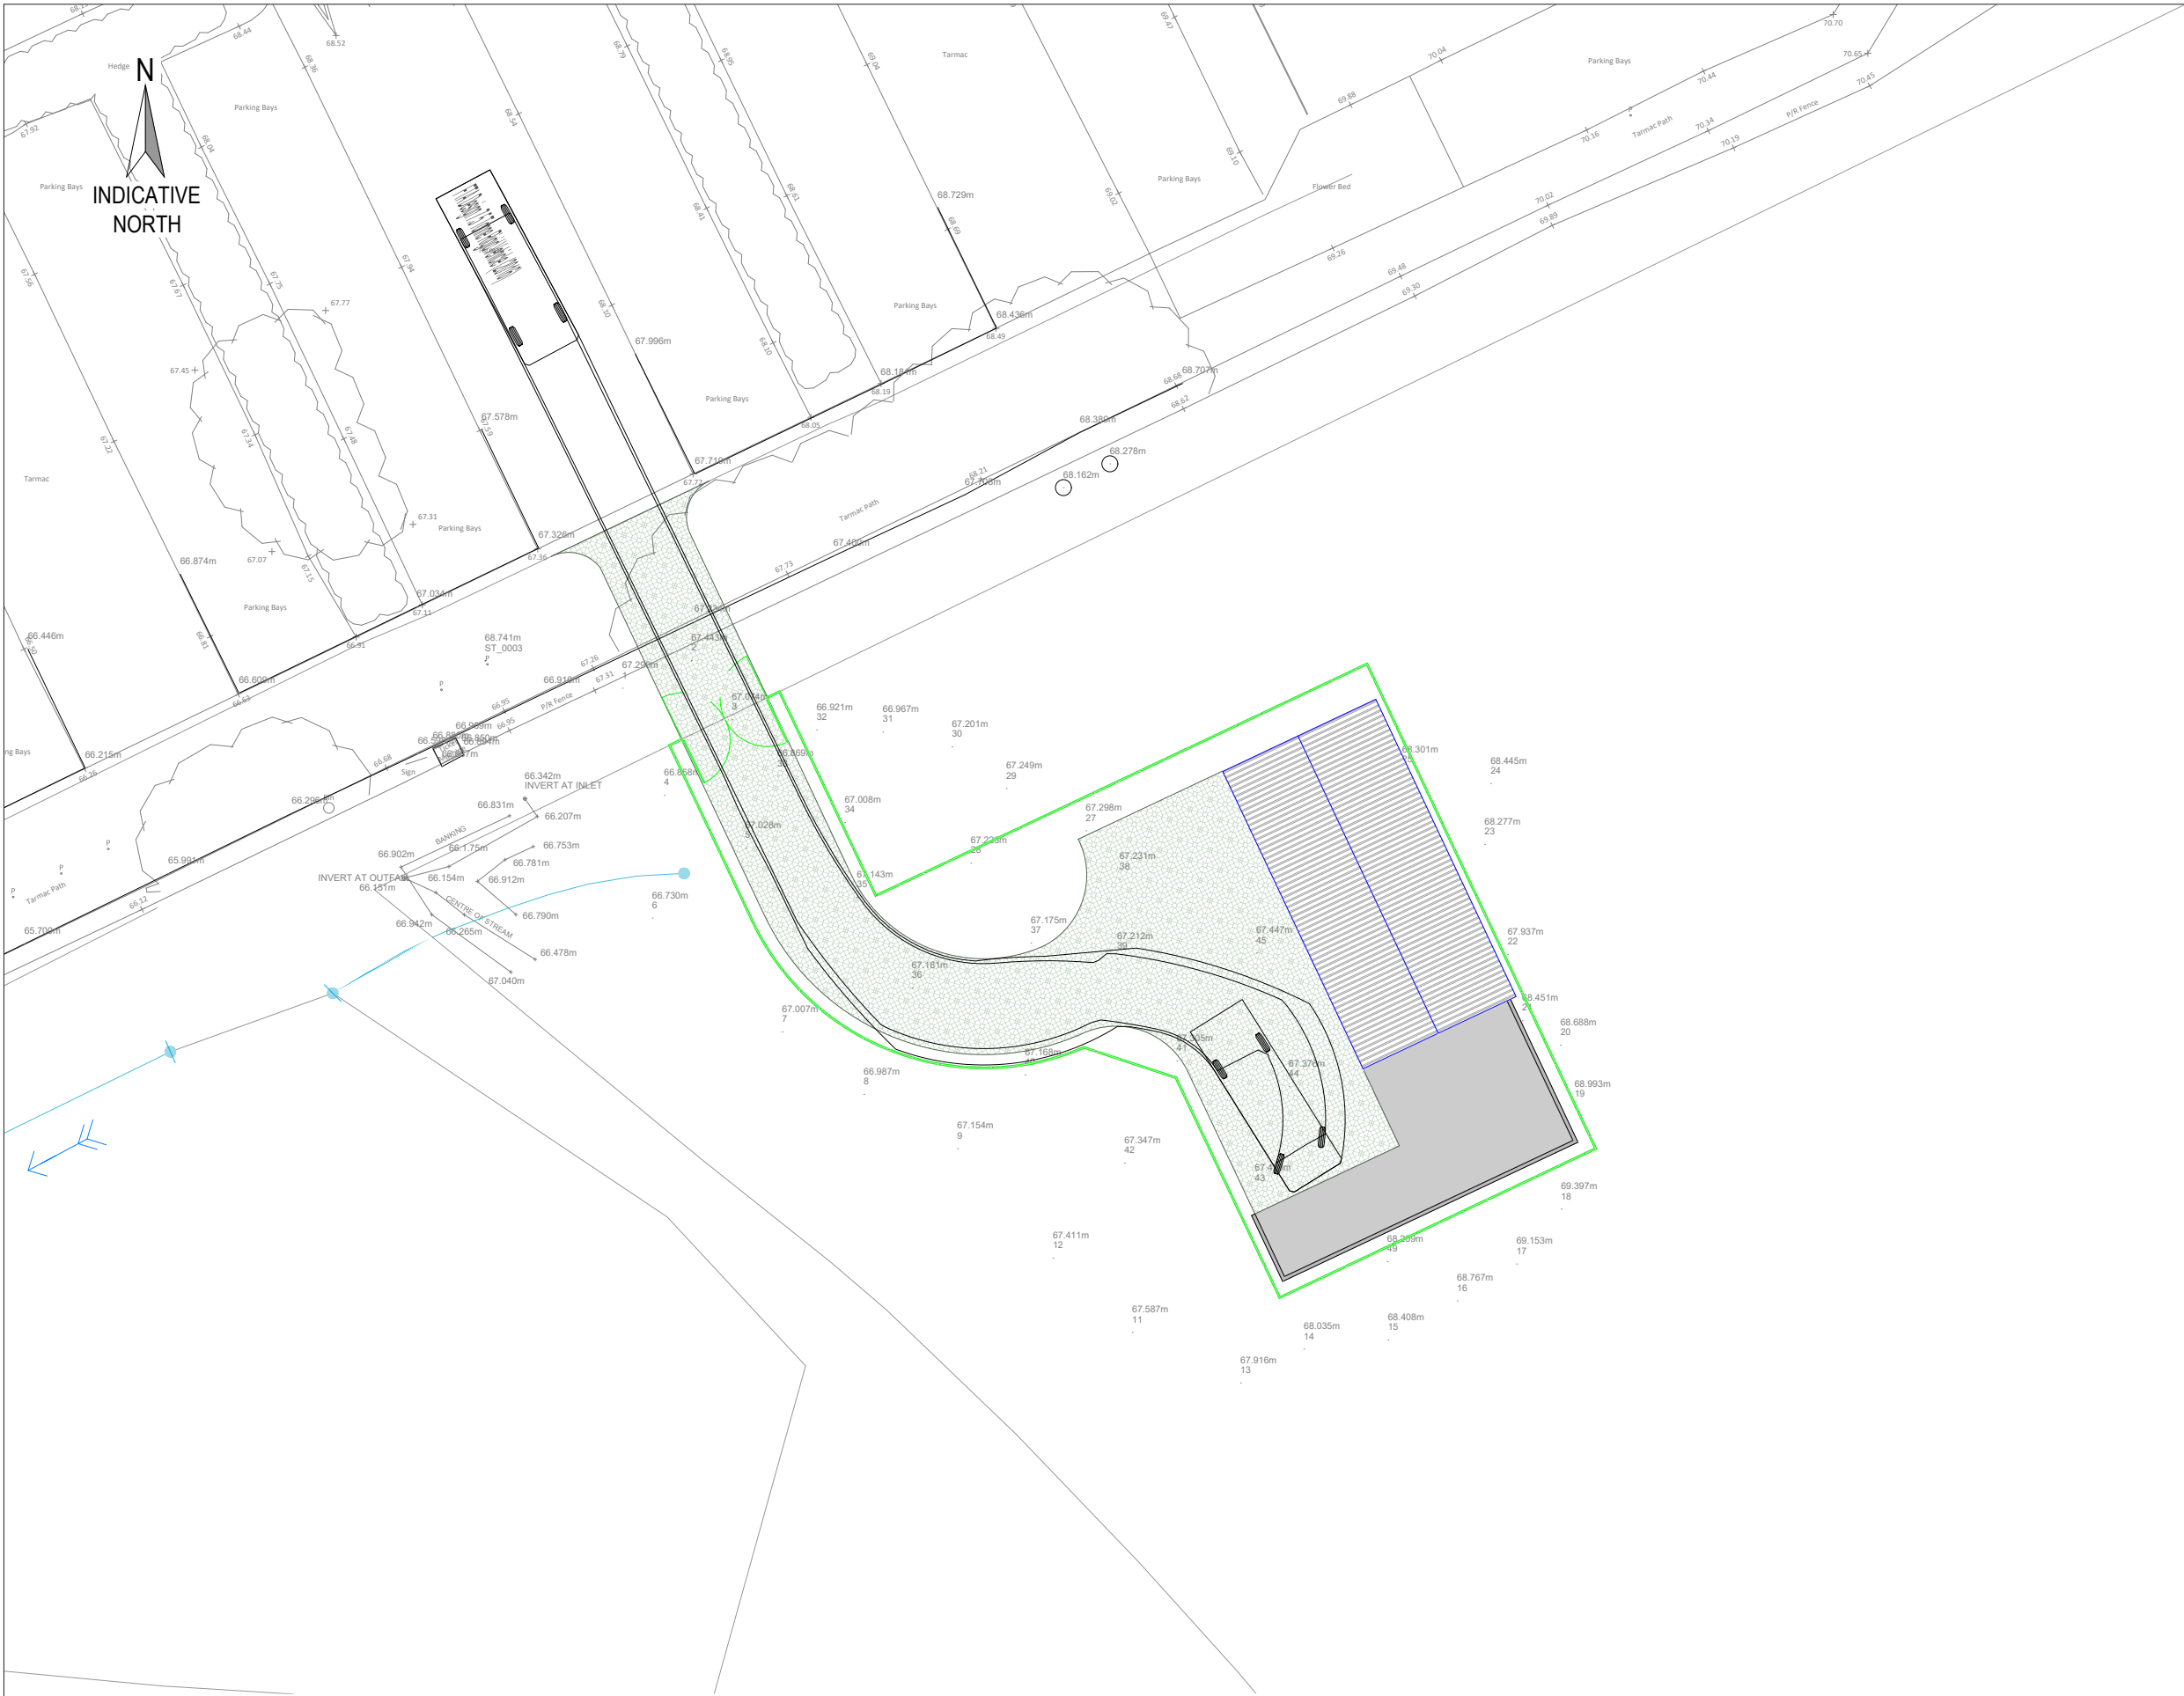


7.5 RIGID VEHICLE ENTERING FACILITIES YARD
IN A FORWARD GEAR
SCALE 1:250

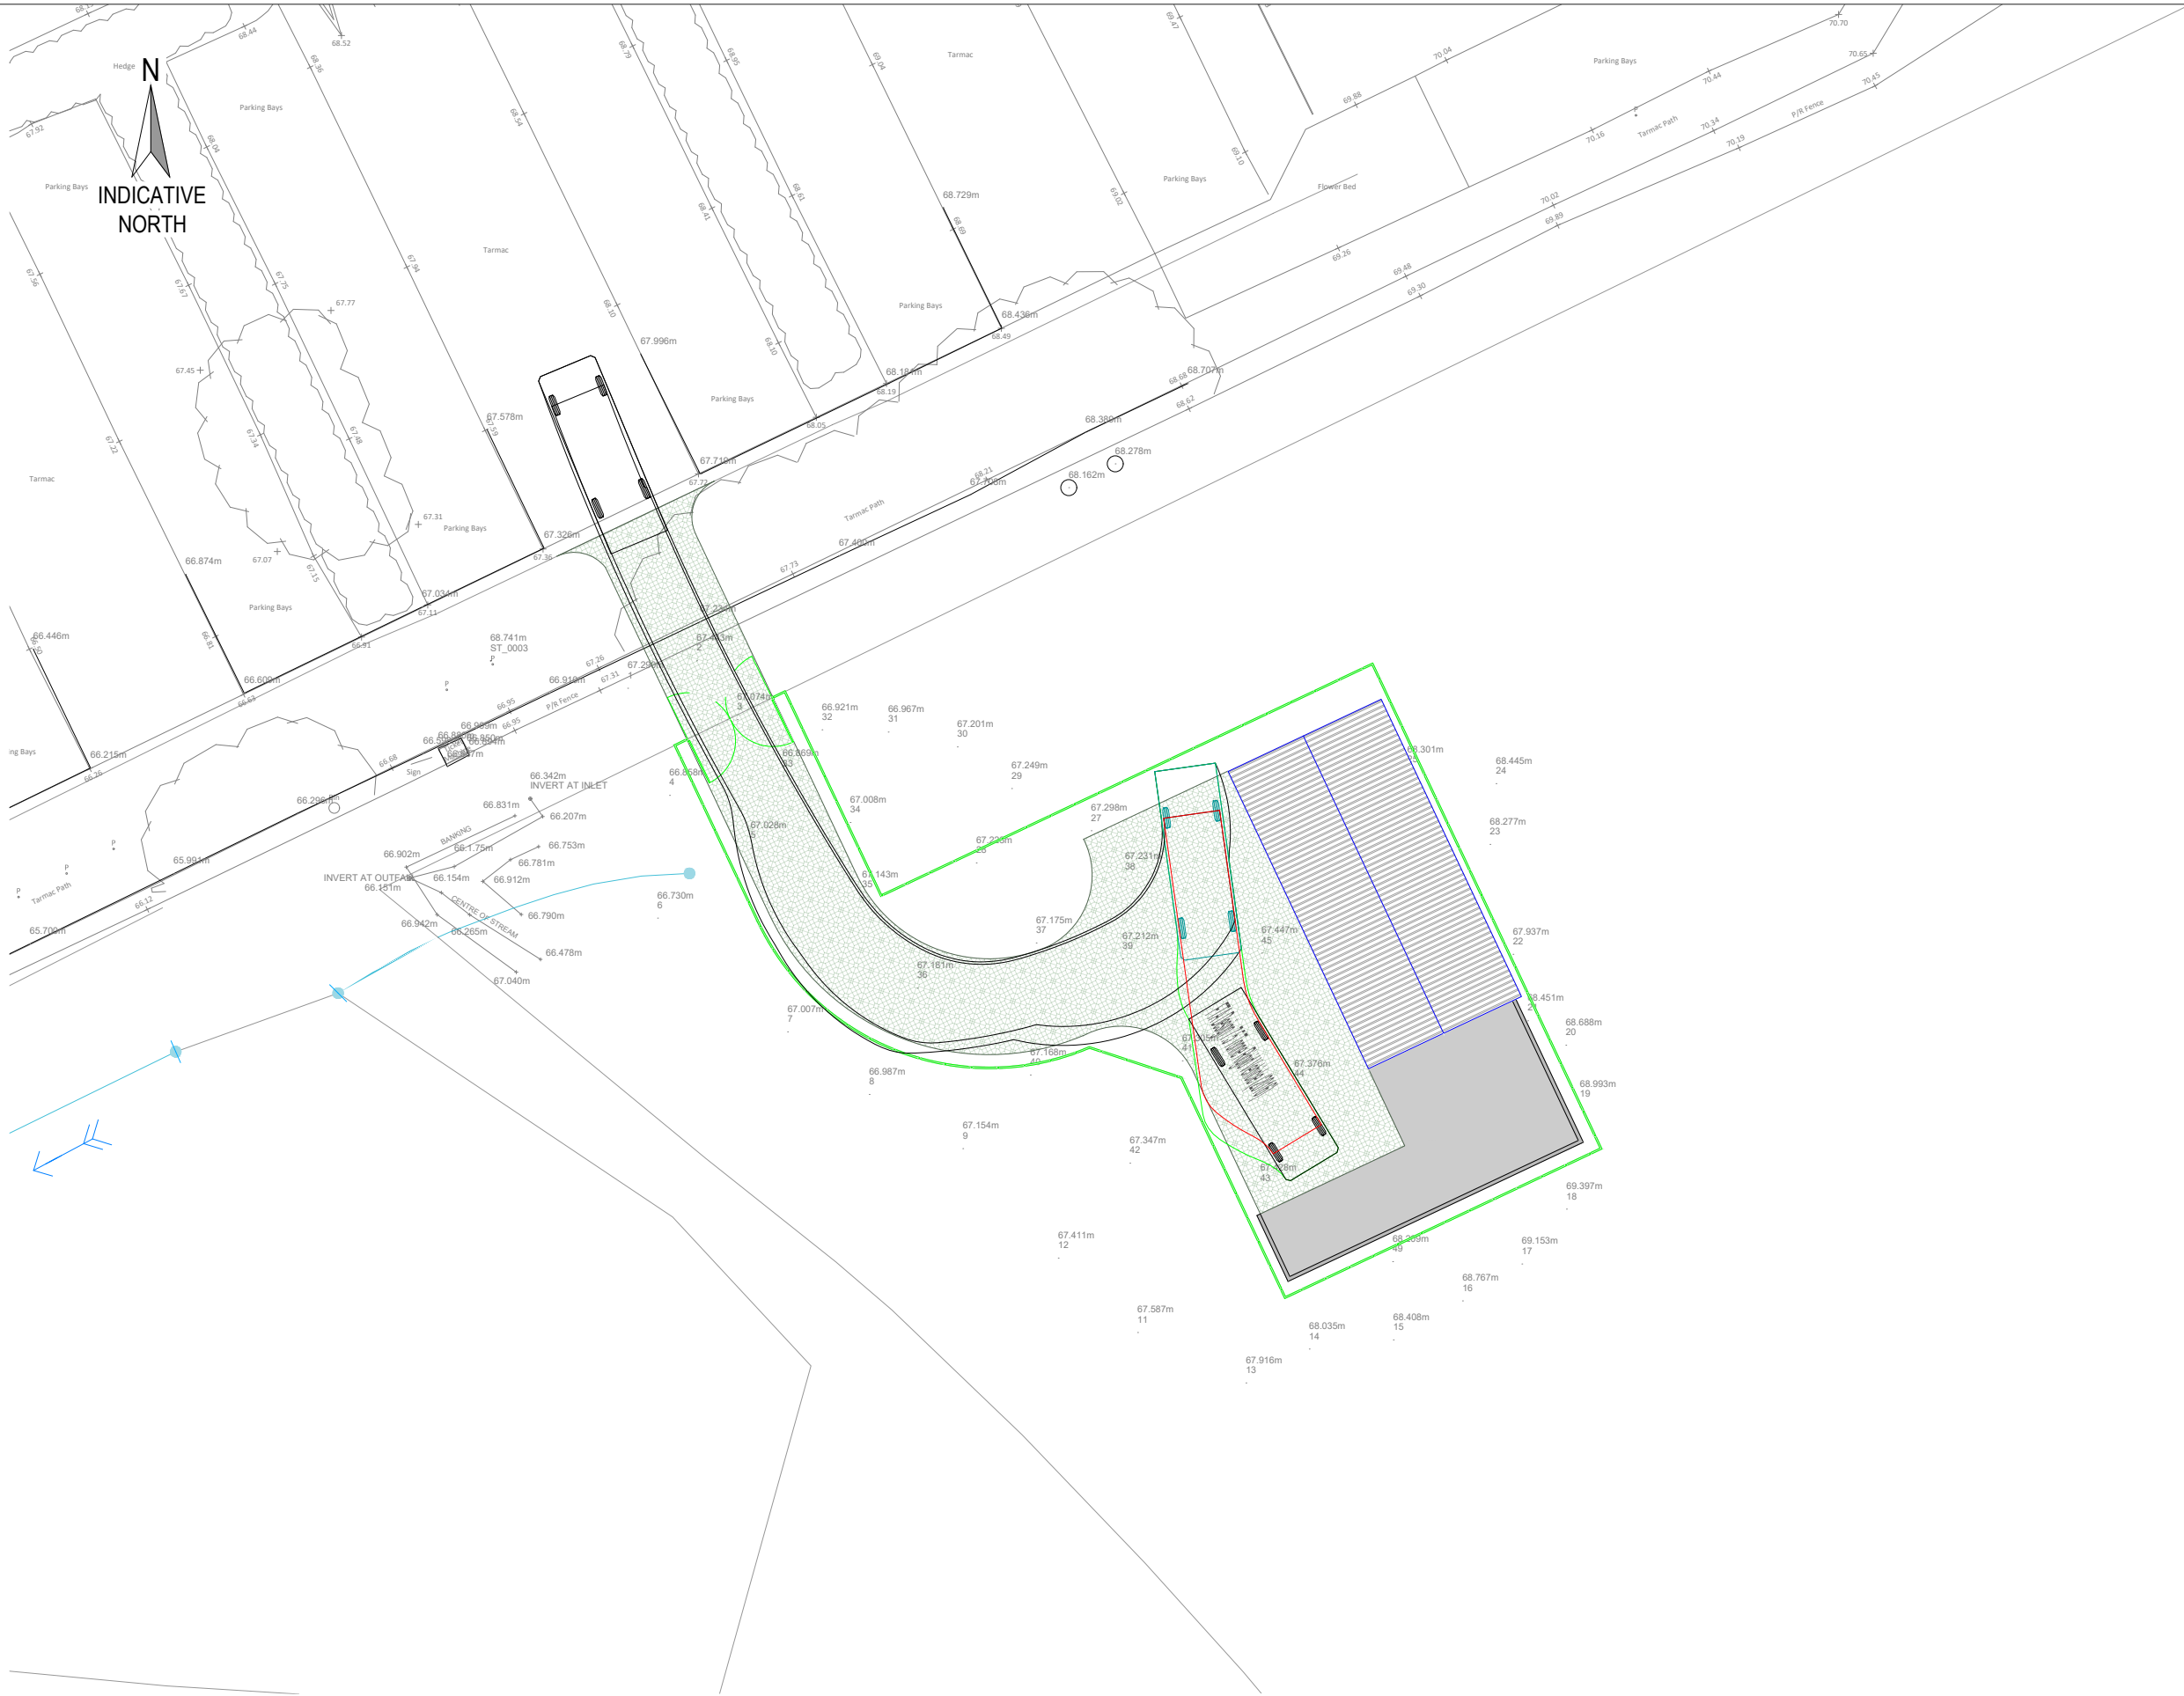


7.5 RIGID VEHICLE EXITING FACILITIES YARD
IN A FORWARD GEAR
SCALE 1:250

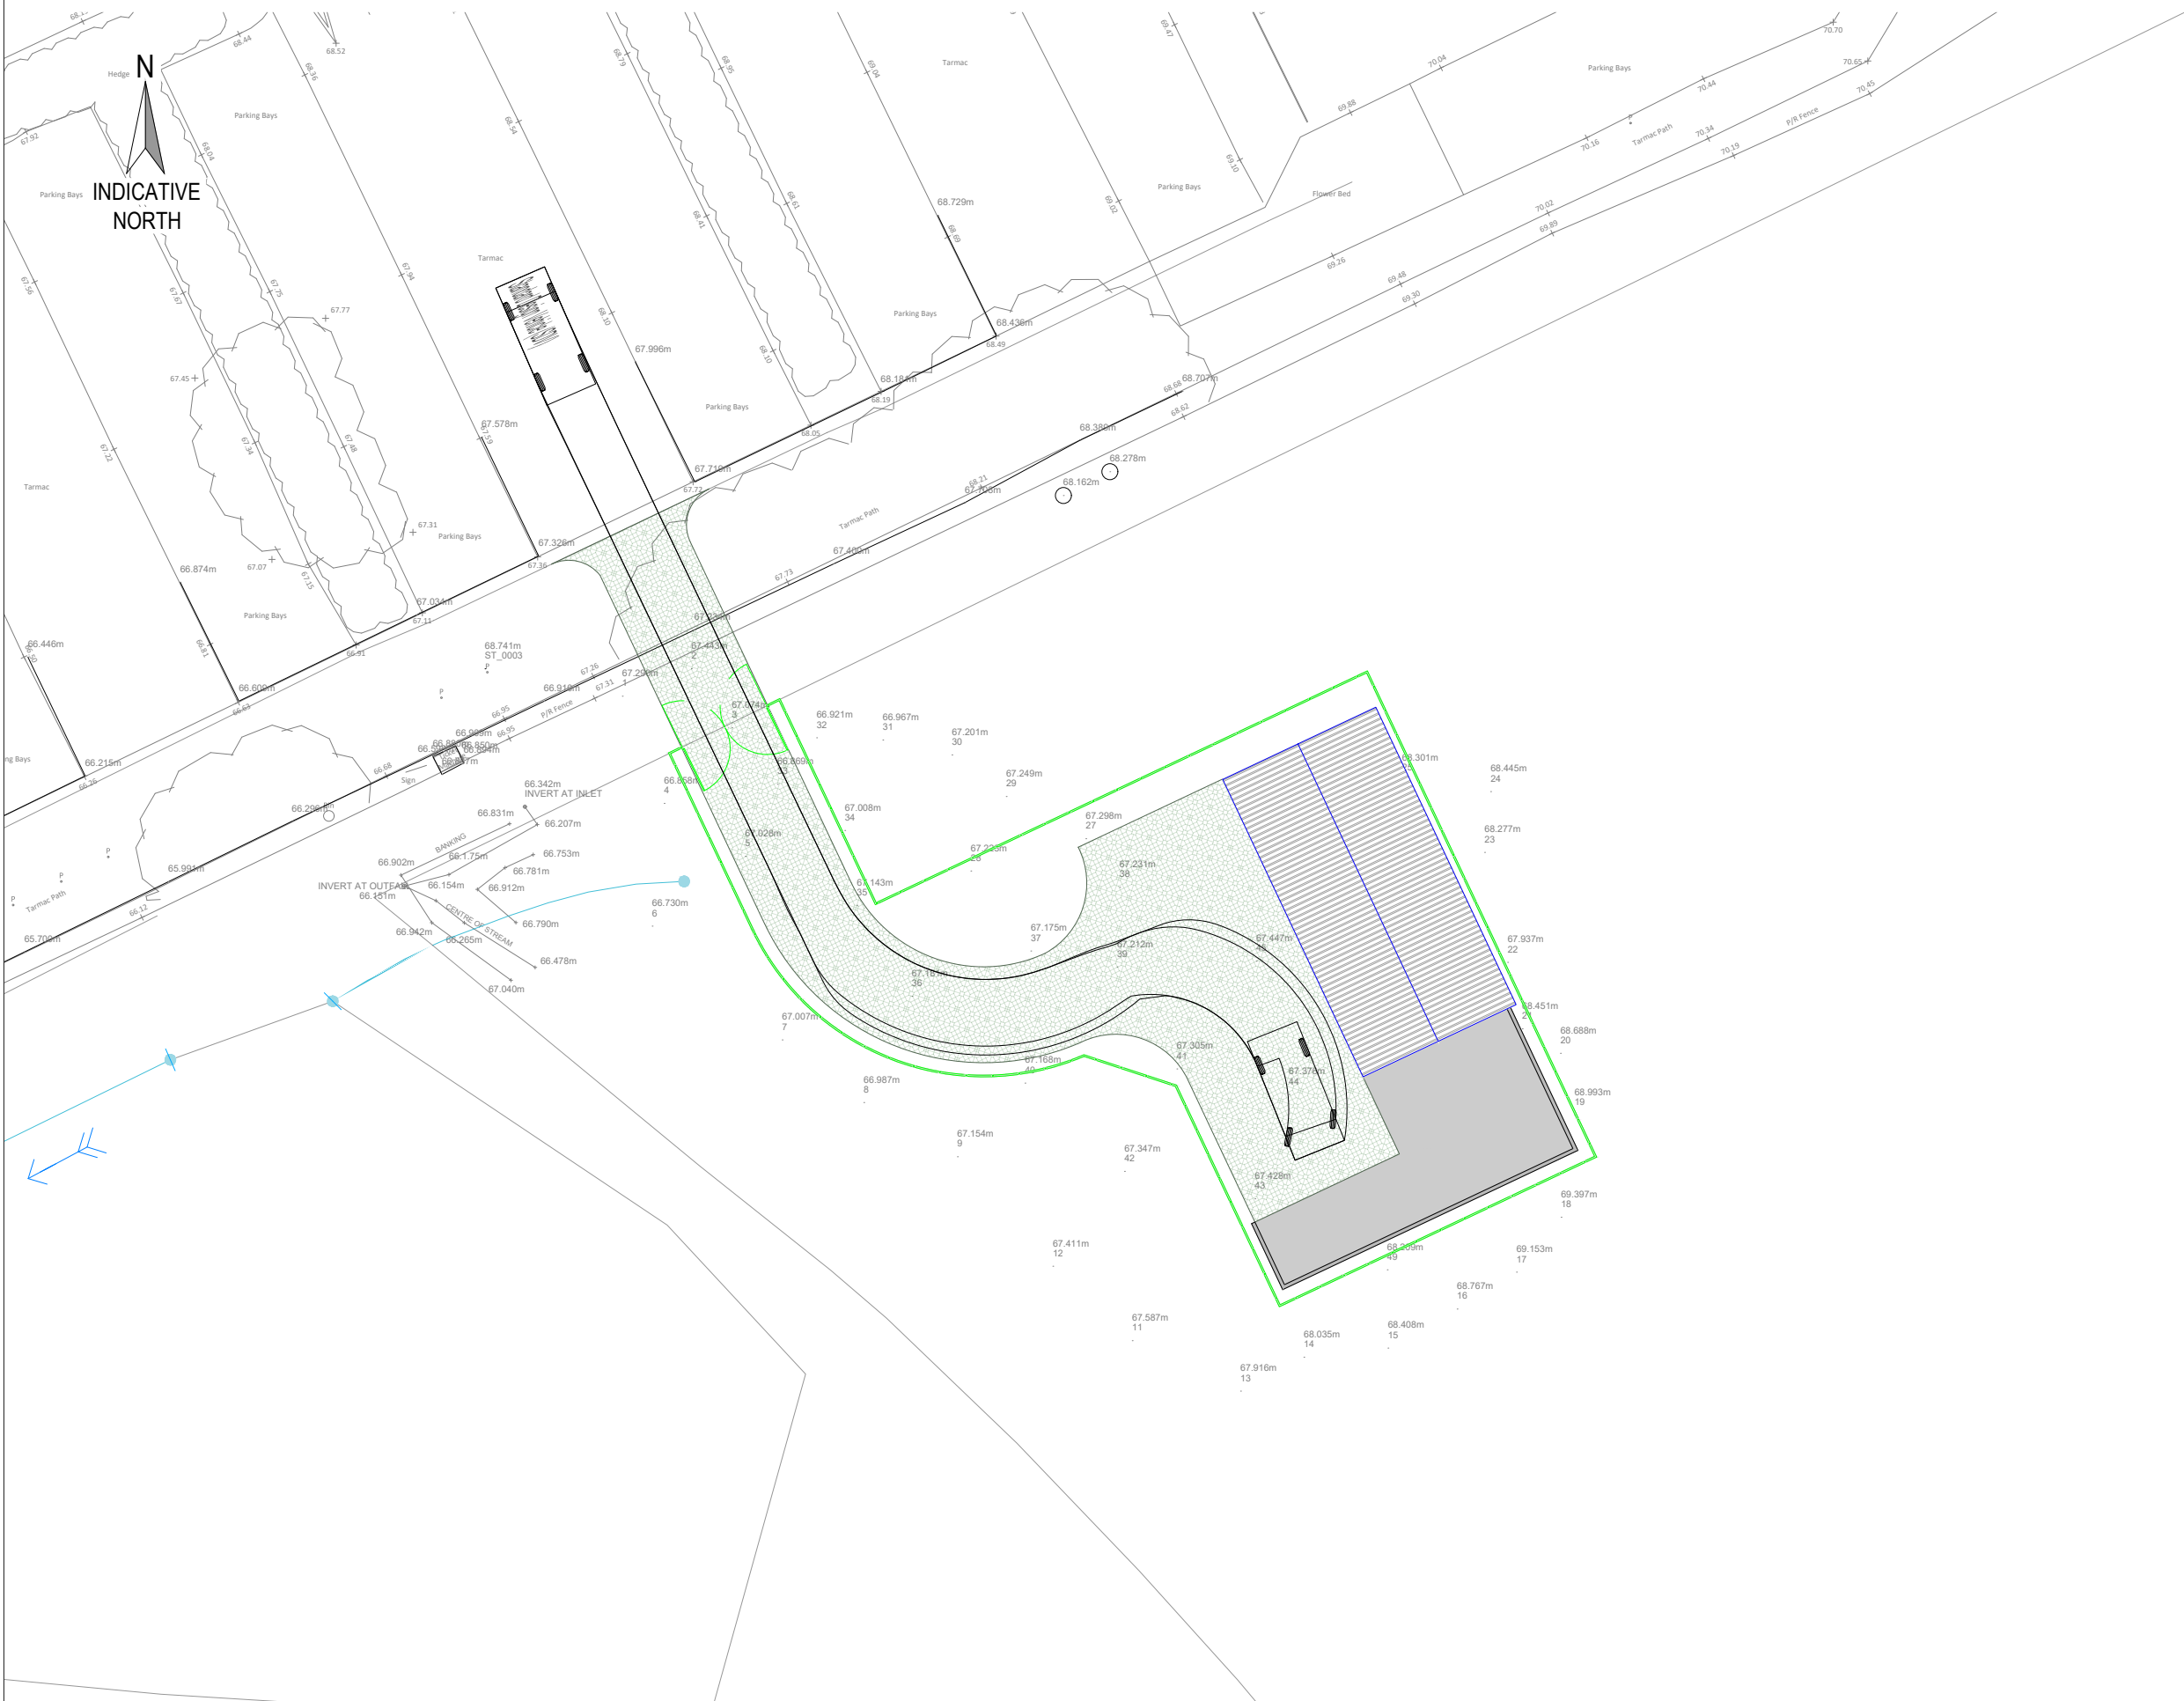

STANDARD CAR ACCESSING FACILITIES YARD
IN A FORWARD GEAR
SCALE 1:250

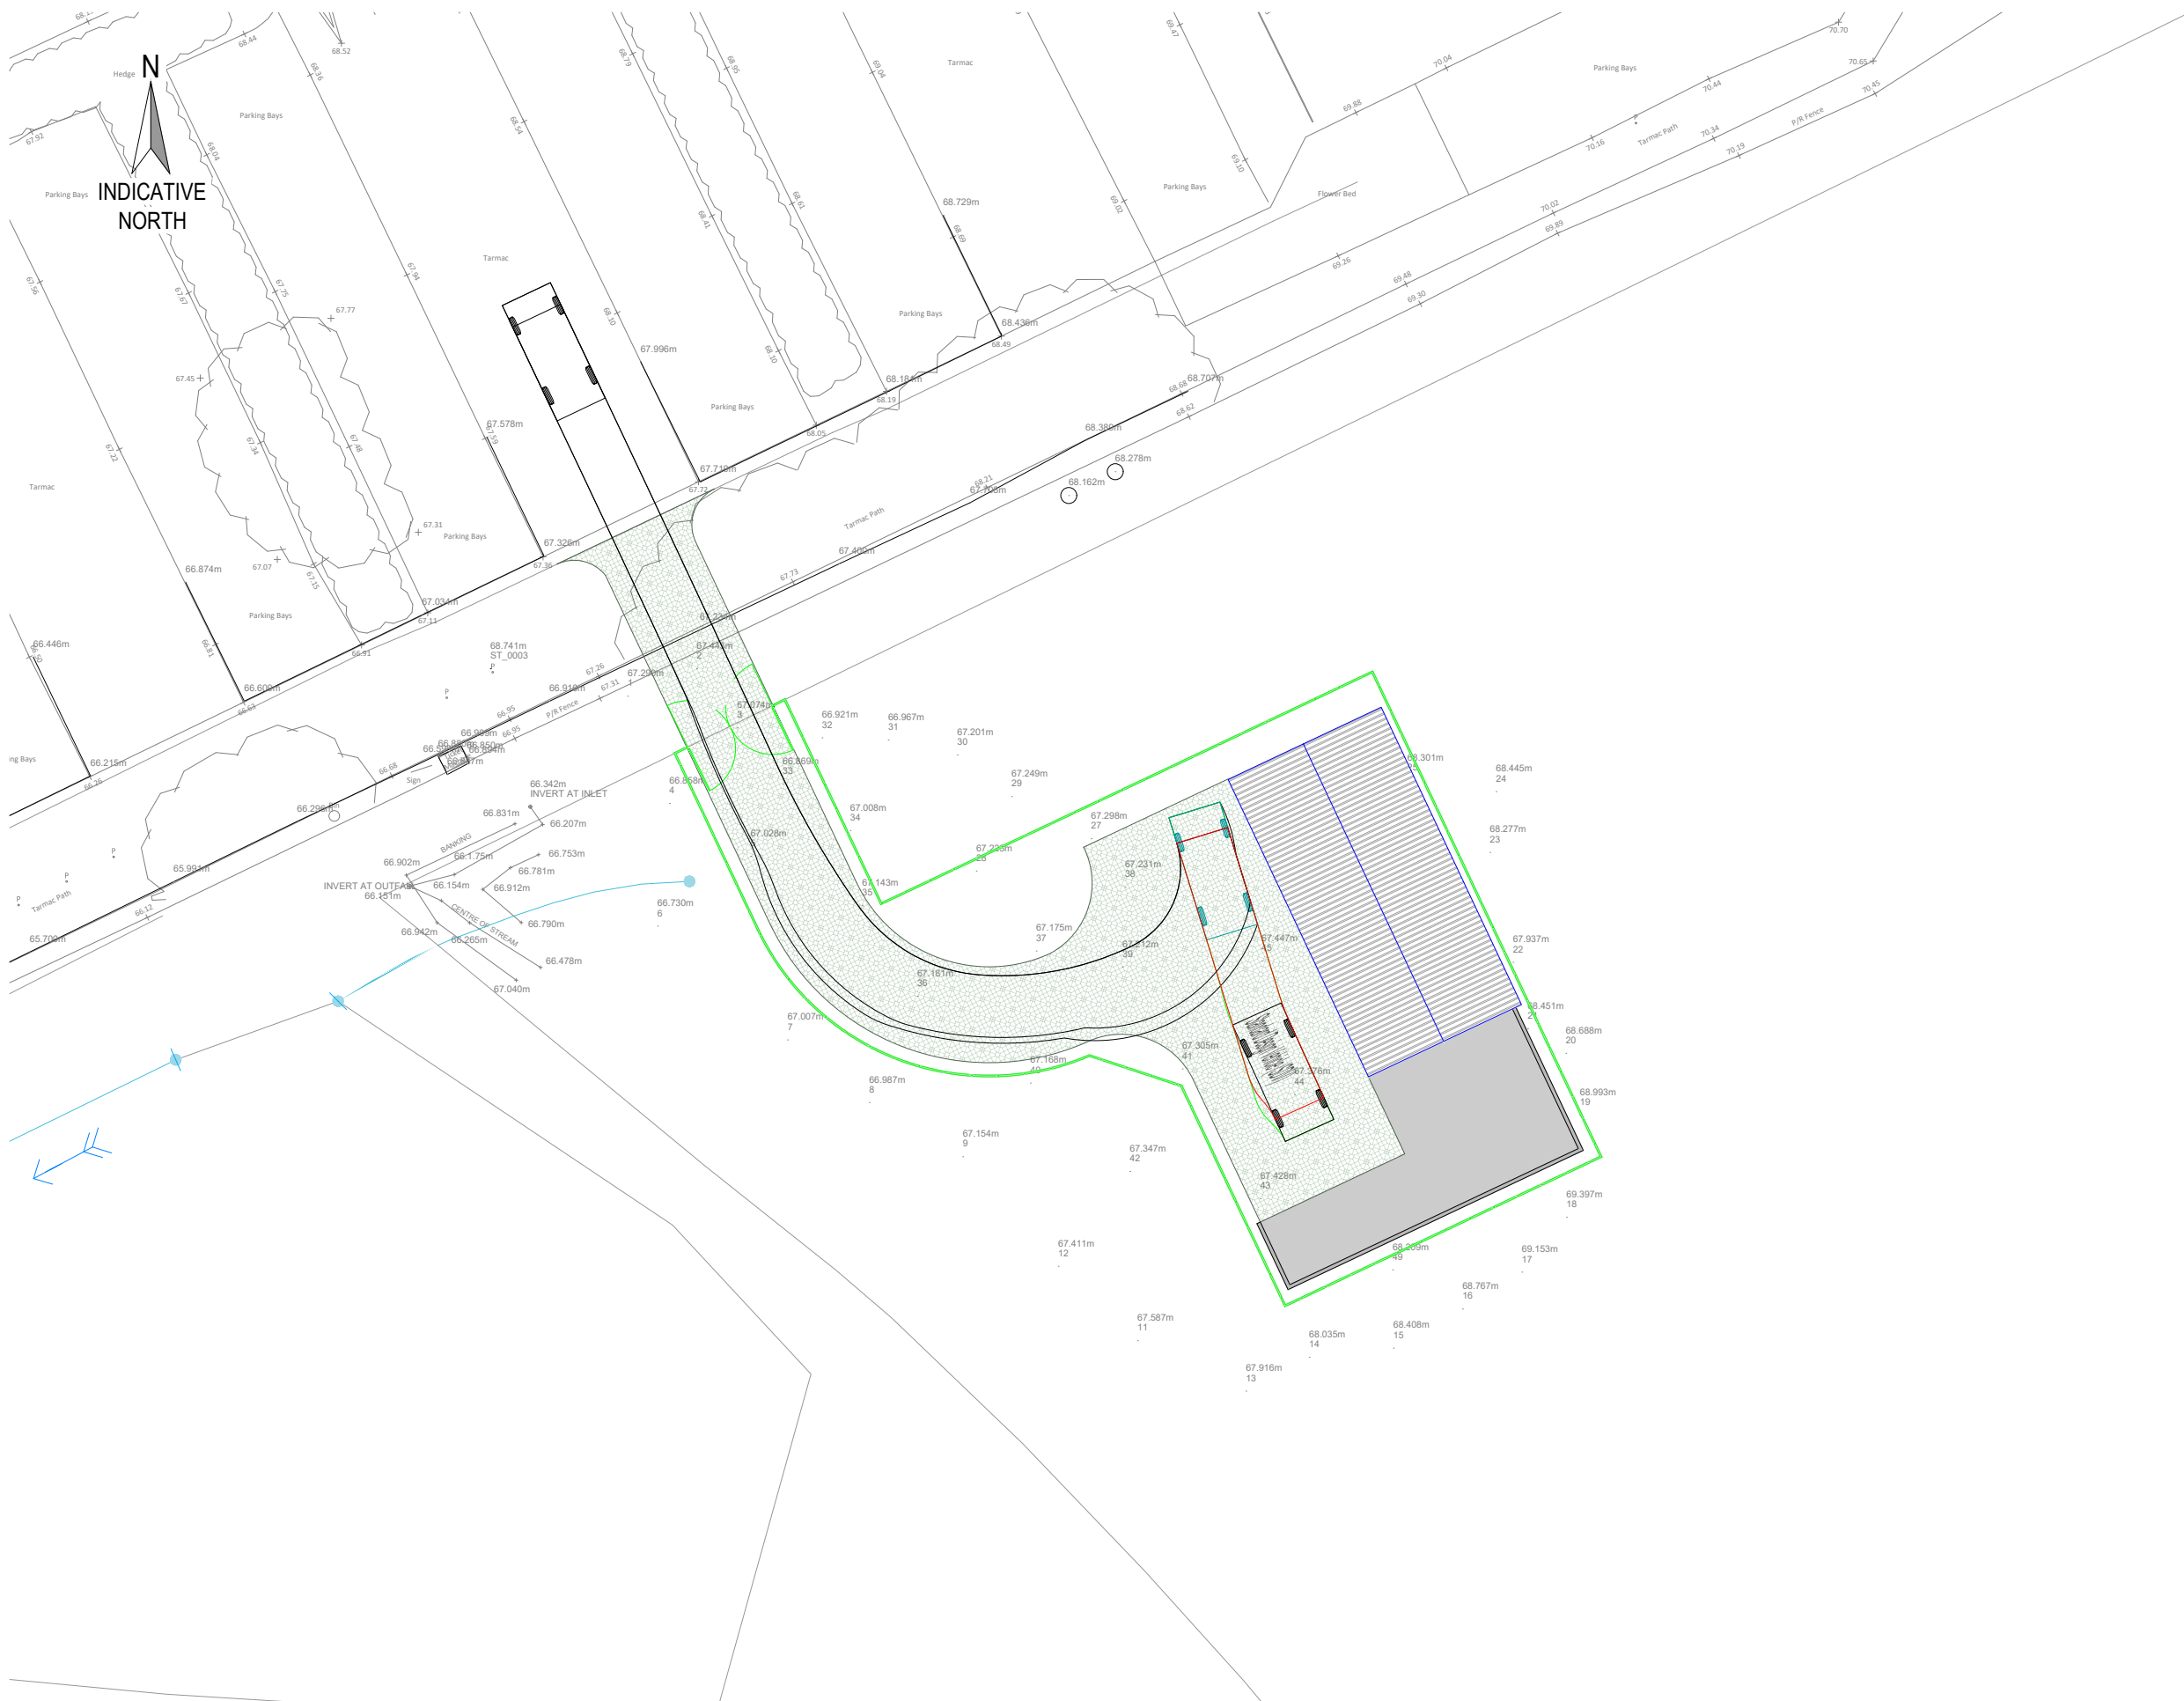


STANDARD CAR EXITING THE FACILITIES YARD
IN A FORWARD GEAR
SCALE 1:250

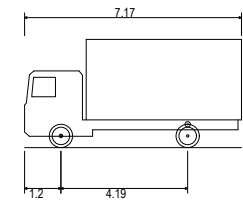

FTA Design 7.5 Tonne Rigid Vehicle (2016)

7.170m
2.300m
3.580m
0.375m
2.100m
3.00s
7.000m

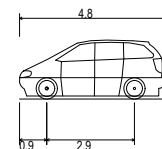

Standard Design Vehicle (SDV)

4.800m
1.950m
2.000m
0.100m
2.000m
4.00s
6.000m

P1	22.04.24	Preliminary Issue	JA	GS
Rev	Date	Description	By	Apvd

PROJECT:
GNOLL COUNTY PARK,
NEATH

TITLE:
FIRE APPLIANCE TRACKING - AREA 08
FACILITIES YARD

CLIENT:
ANDREW SCOTT

SCALE@A1:
AS SHOWN

PROJECT REF:
23157
DRAWING No: 2080-08-JUB-C-DR-00720-S2-P1
REV: P1

Revision Referencing
P = Preliminary A = Approval T = Tender C = Construction

Jubb