




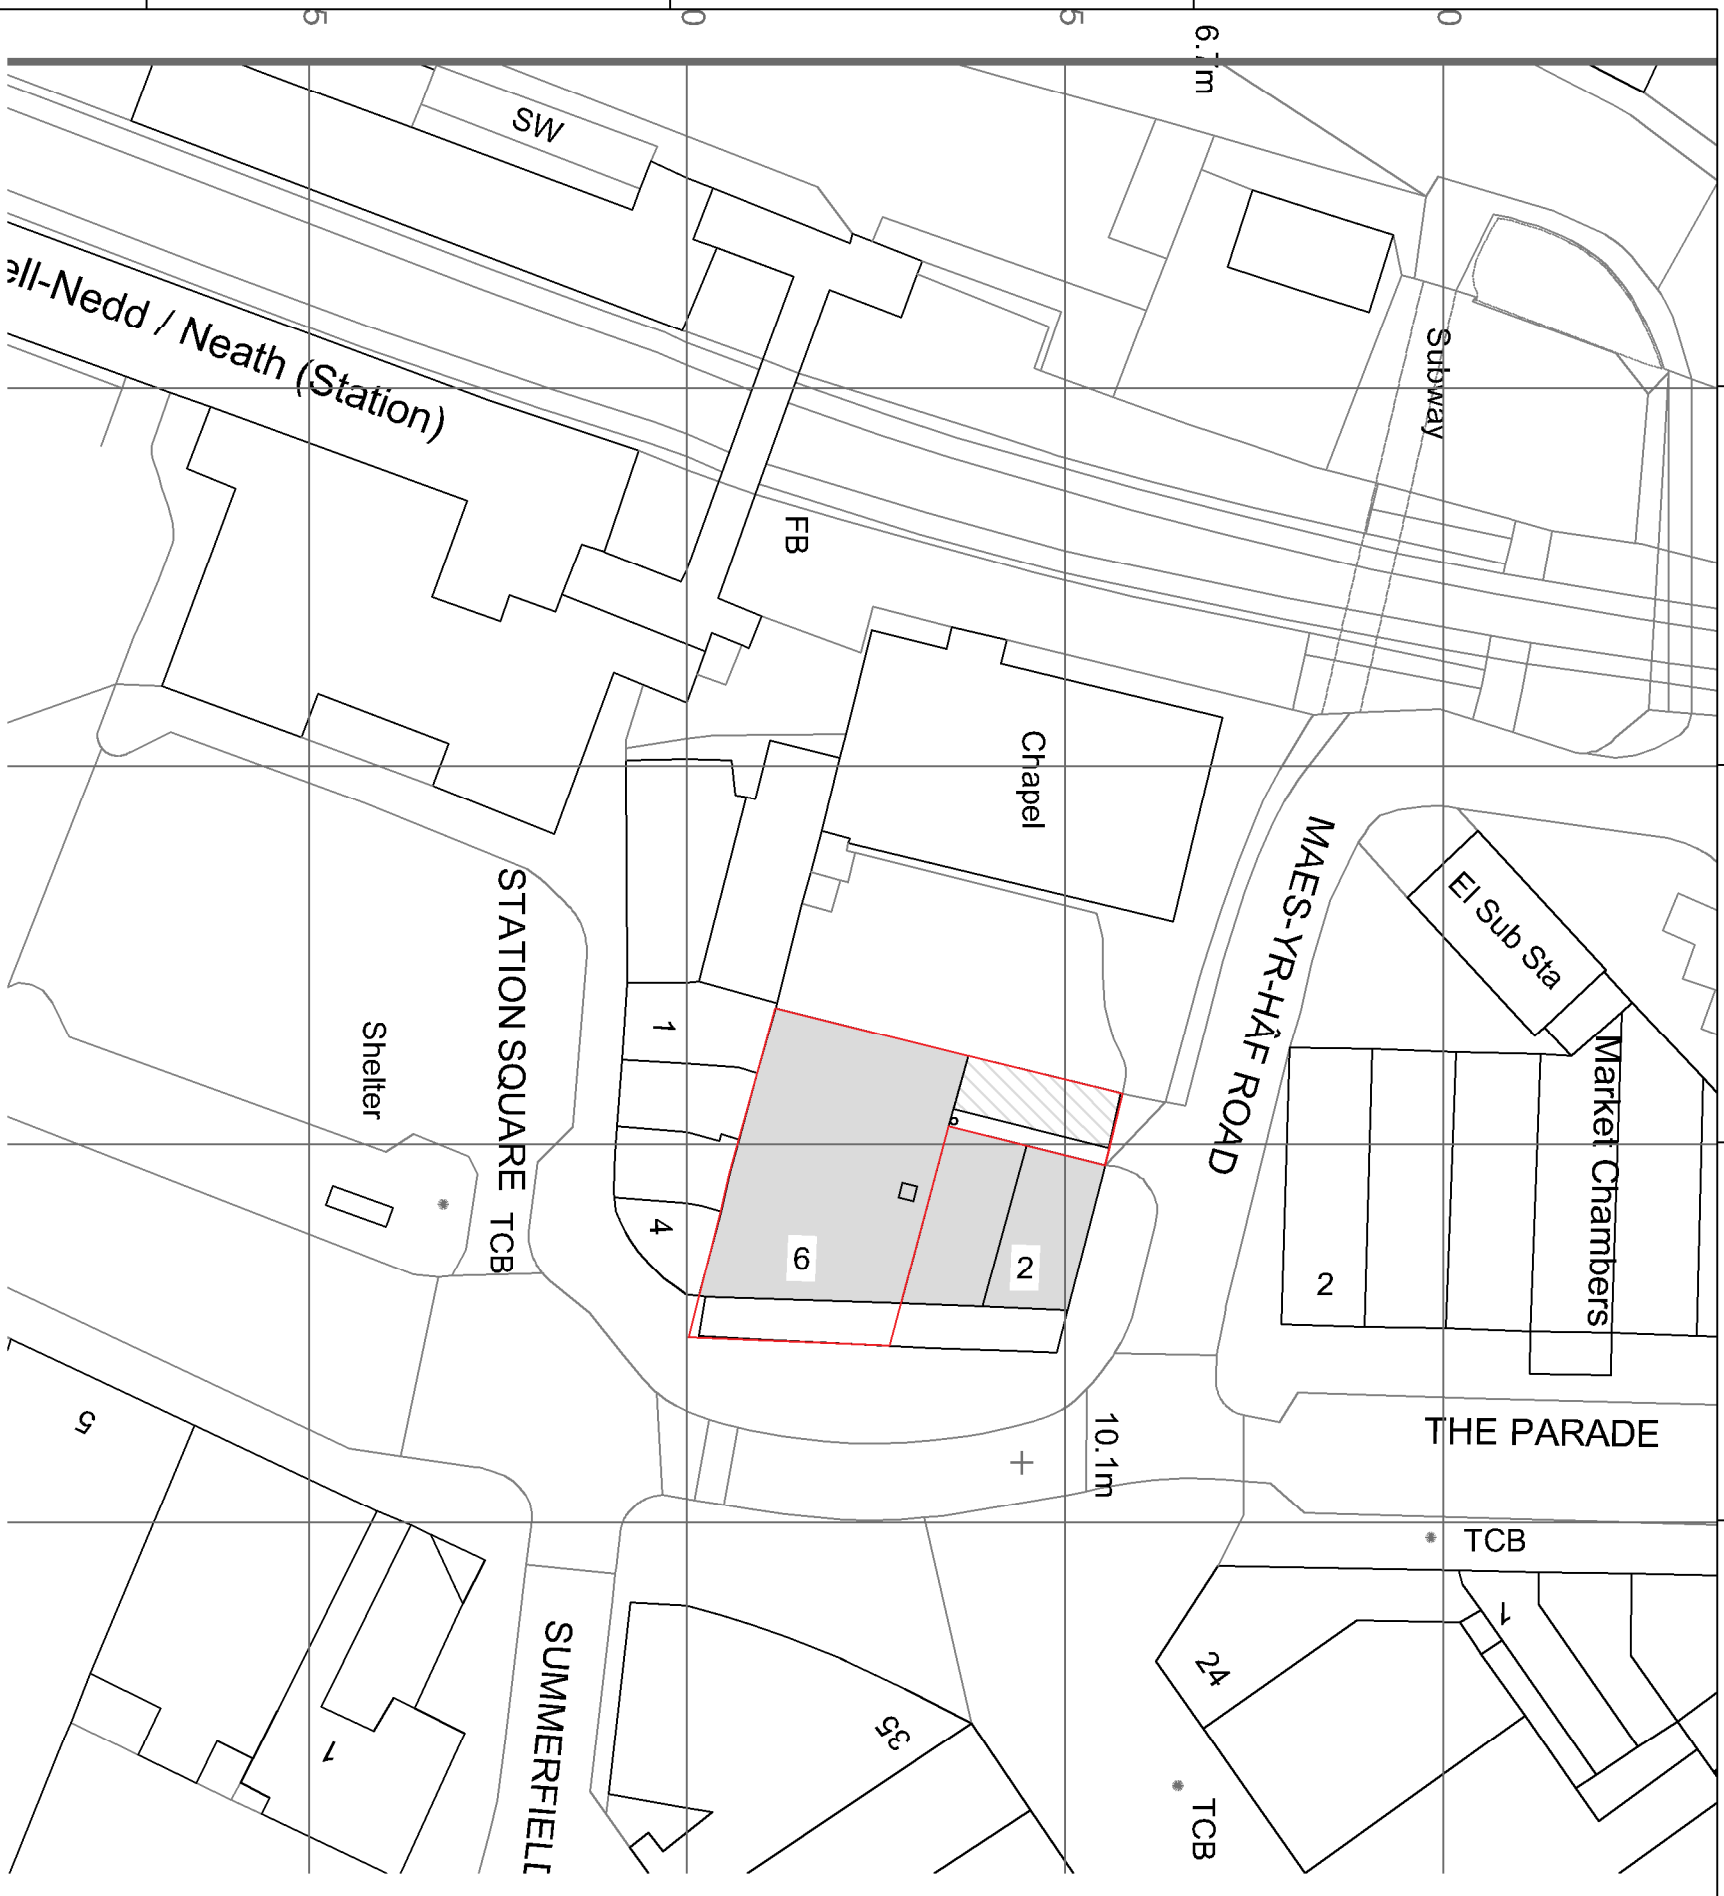


Site Plan as Proposed, 1:500

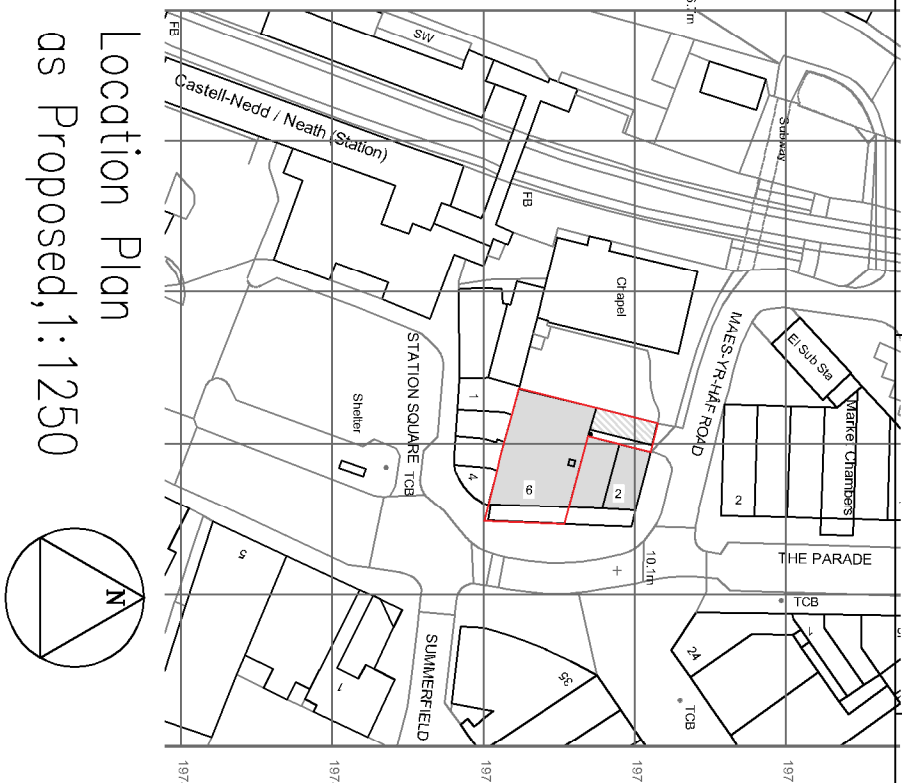


Location Plan as Proposed, 1:1250

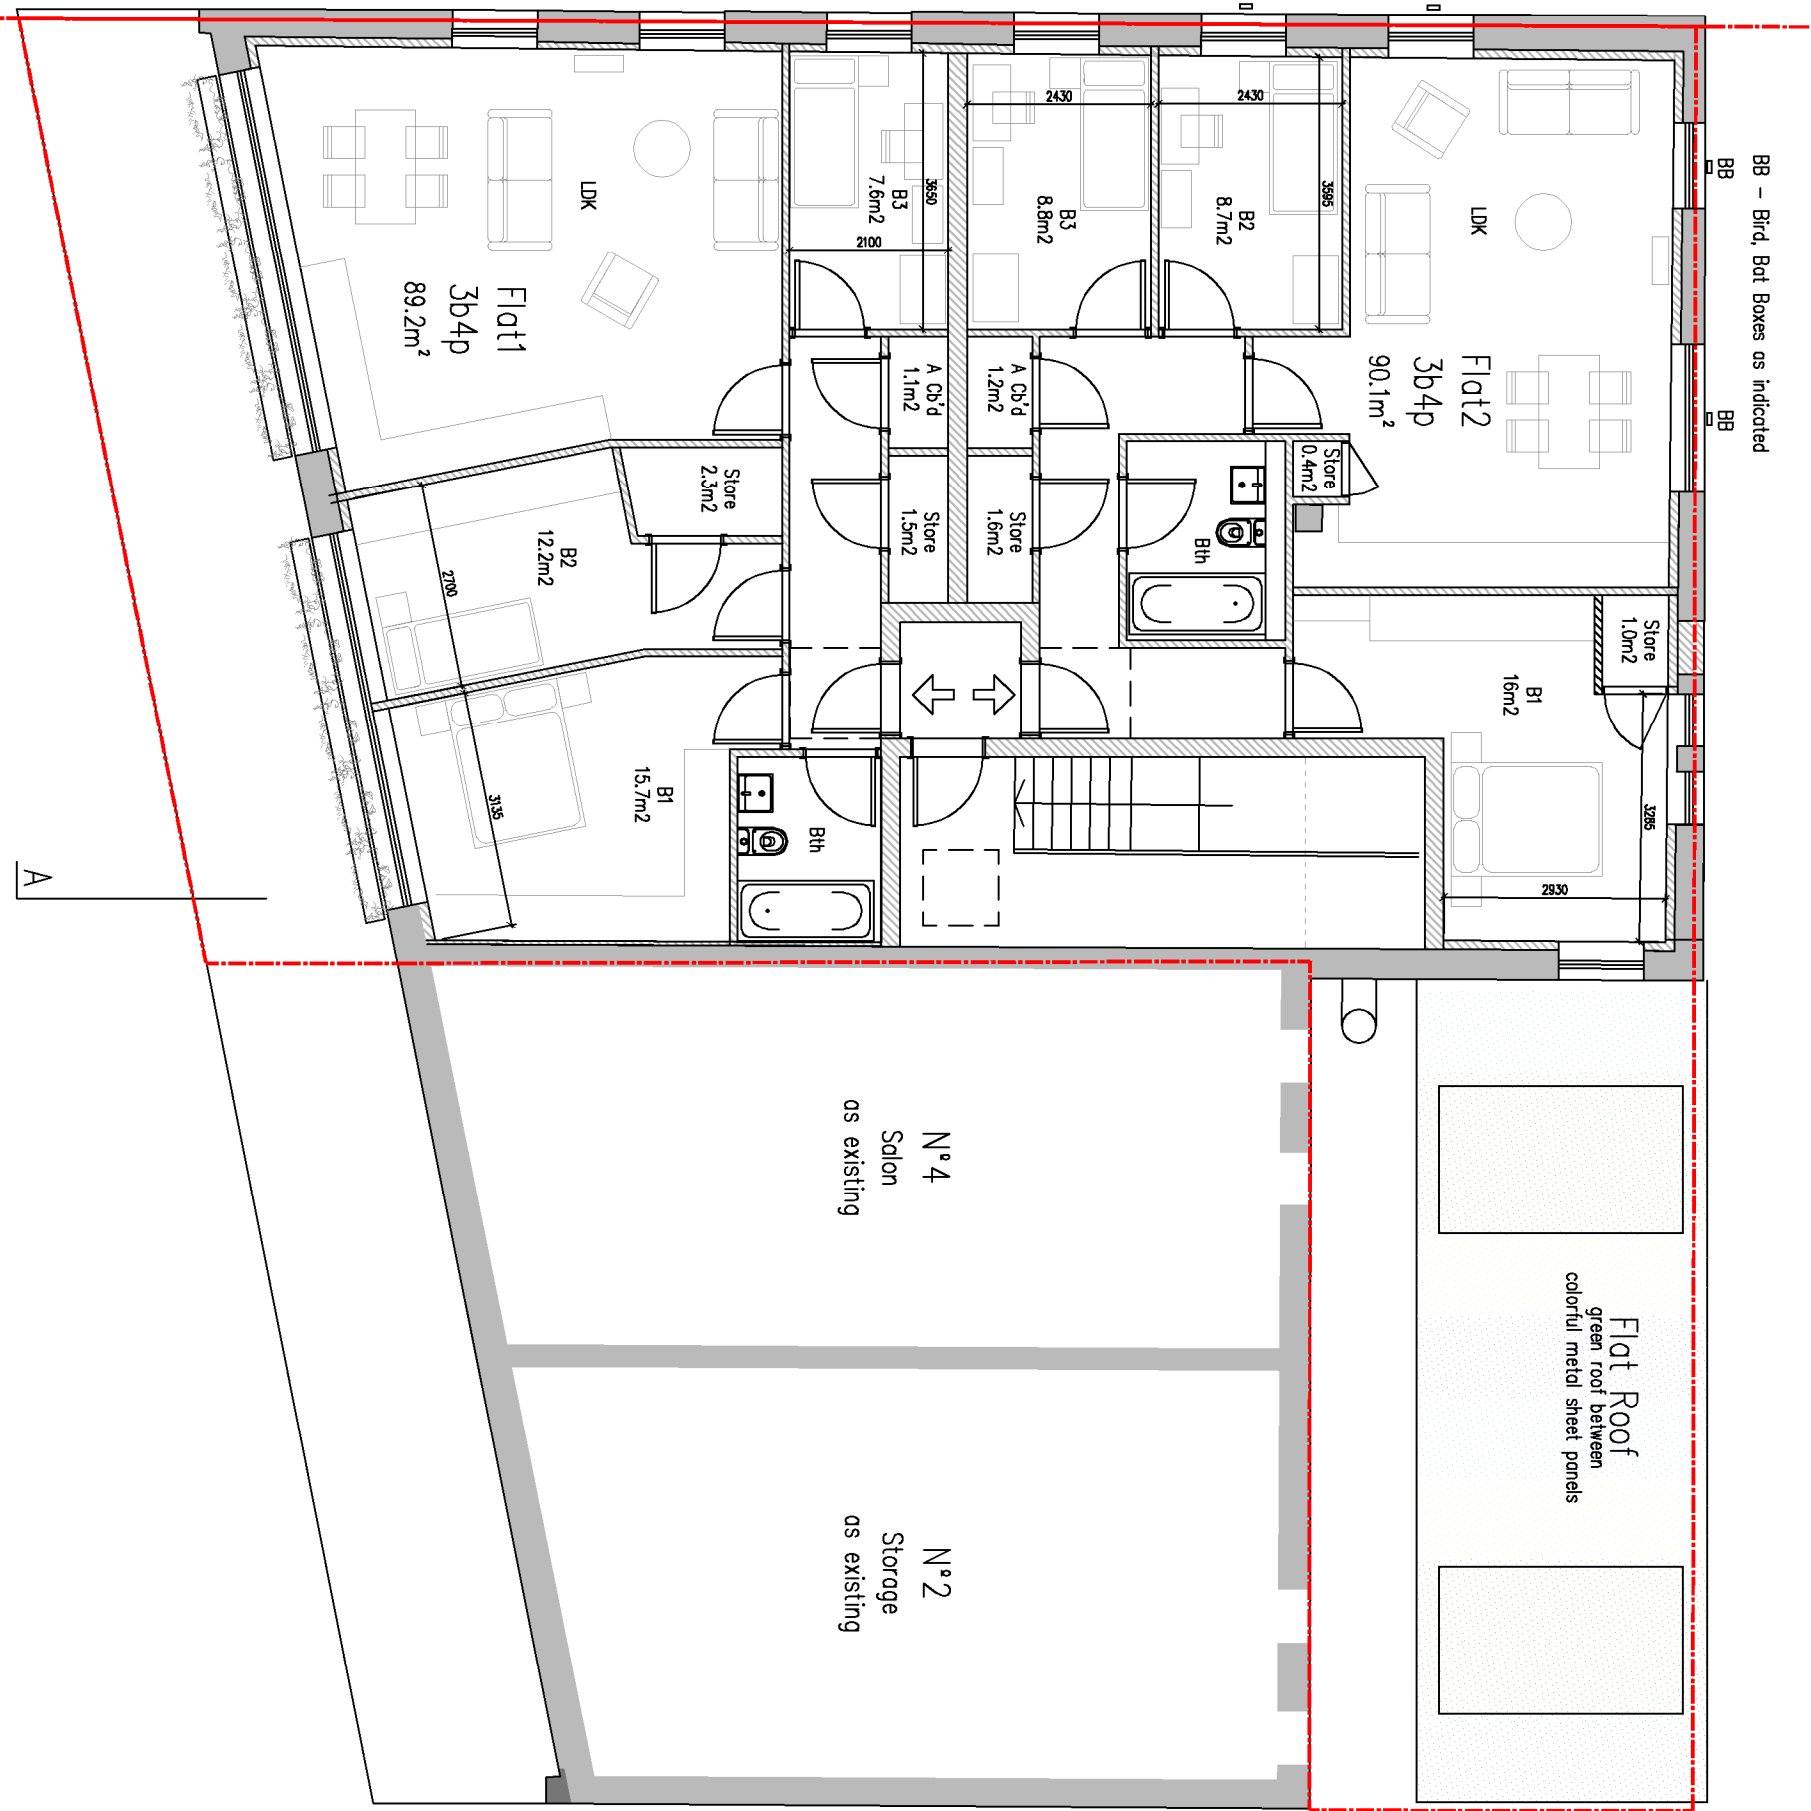

Proposed First Floor Plan, 1:100

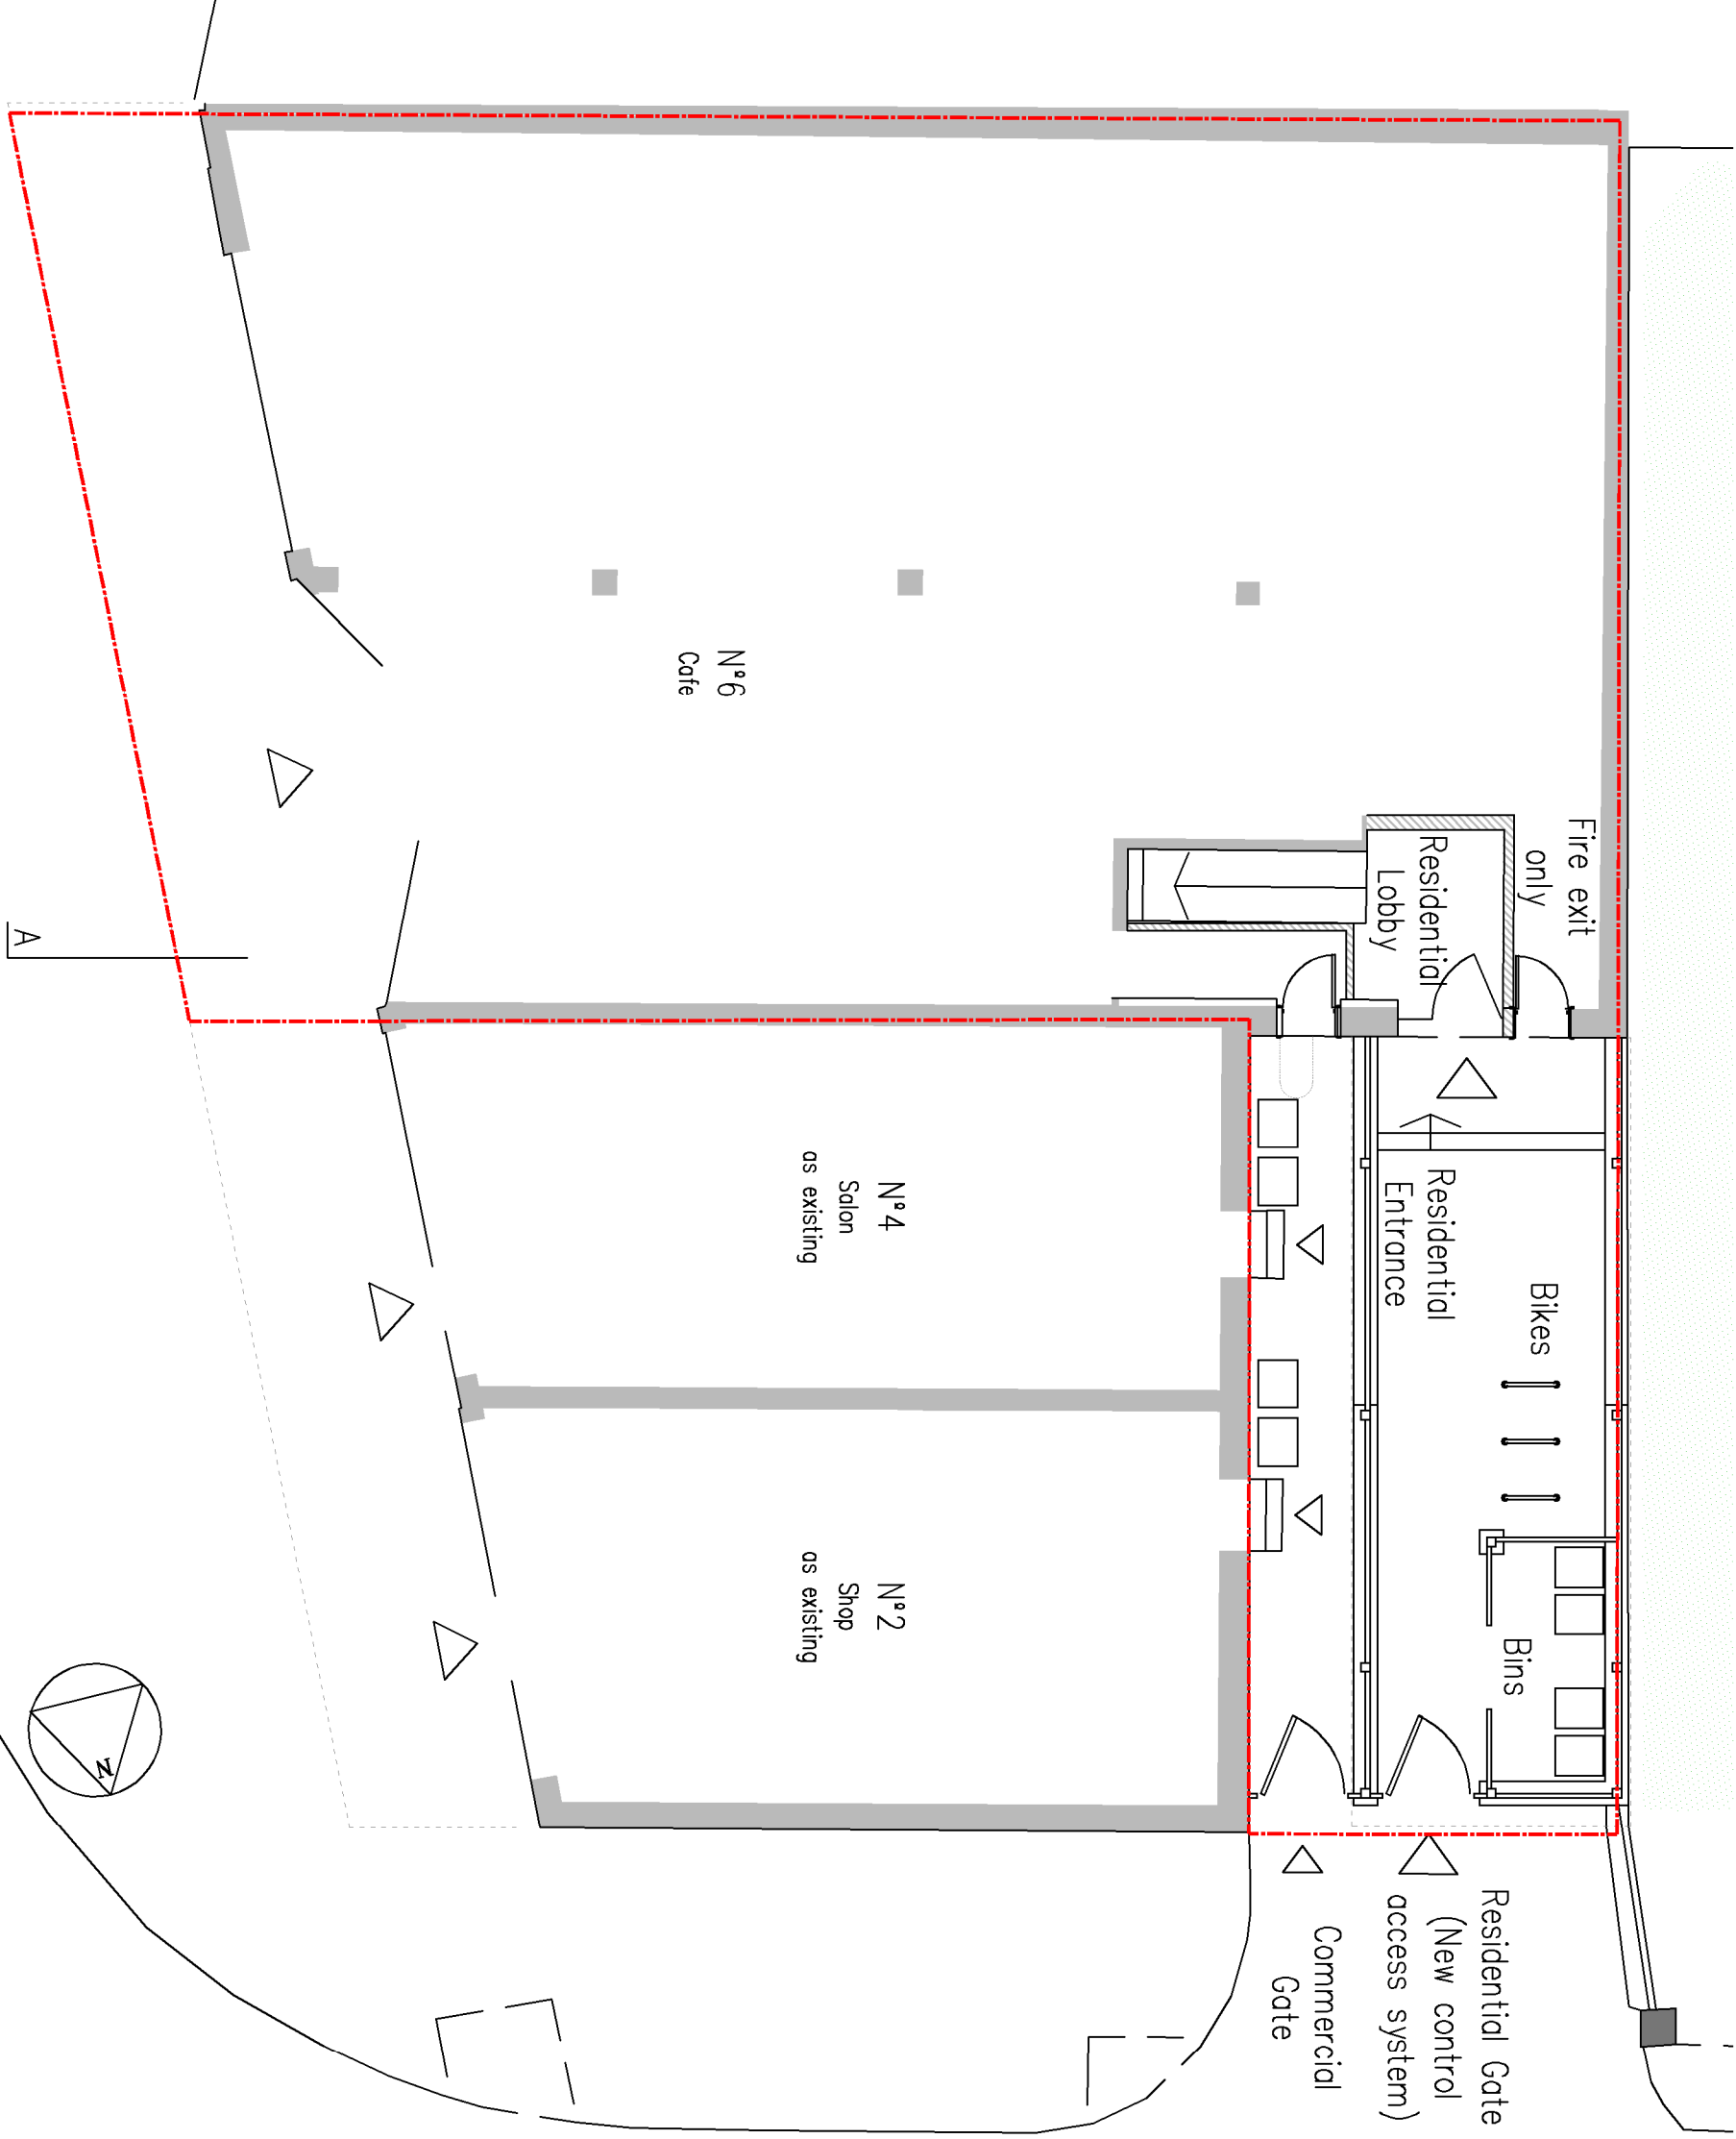

Proposed Ground Floor Plan, 1:100

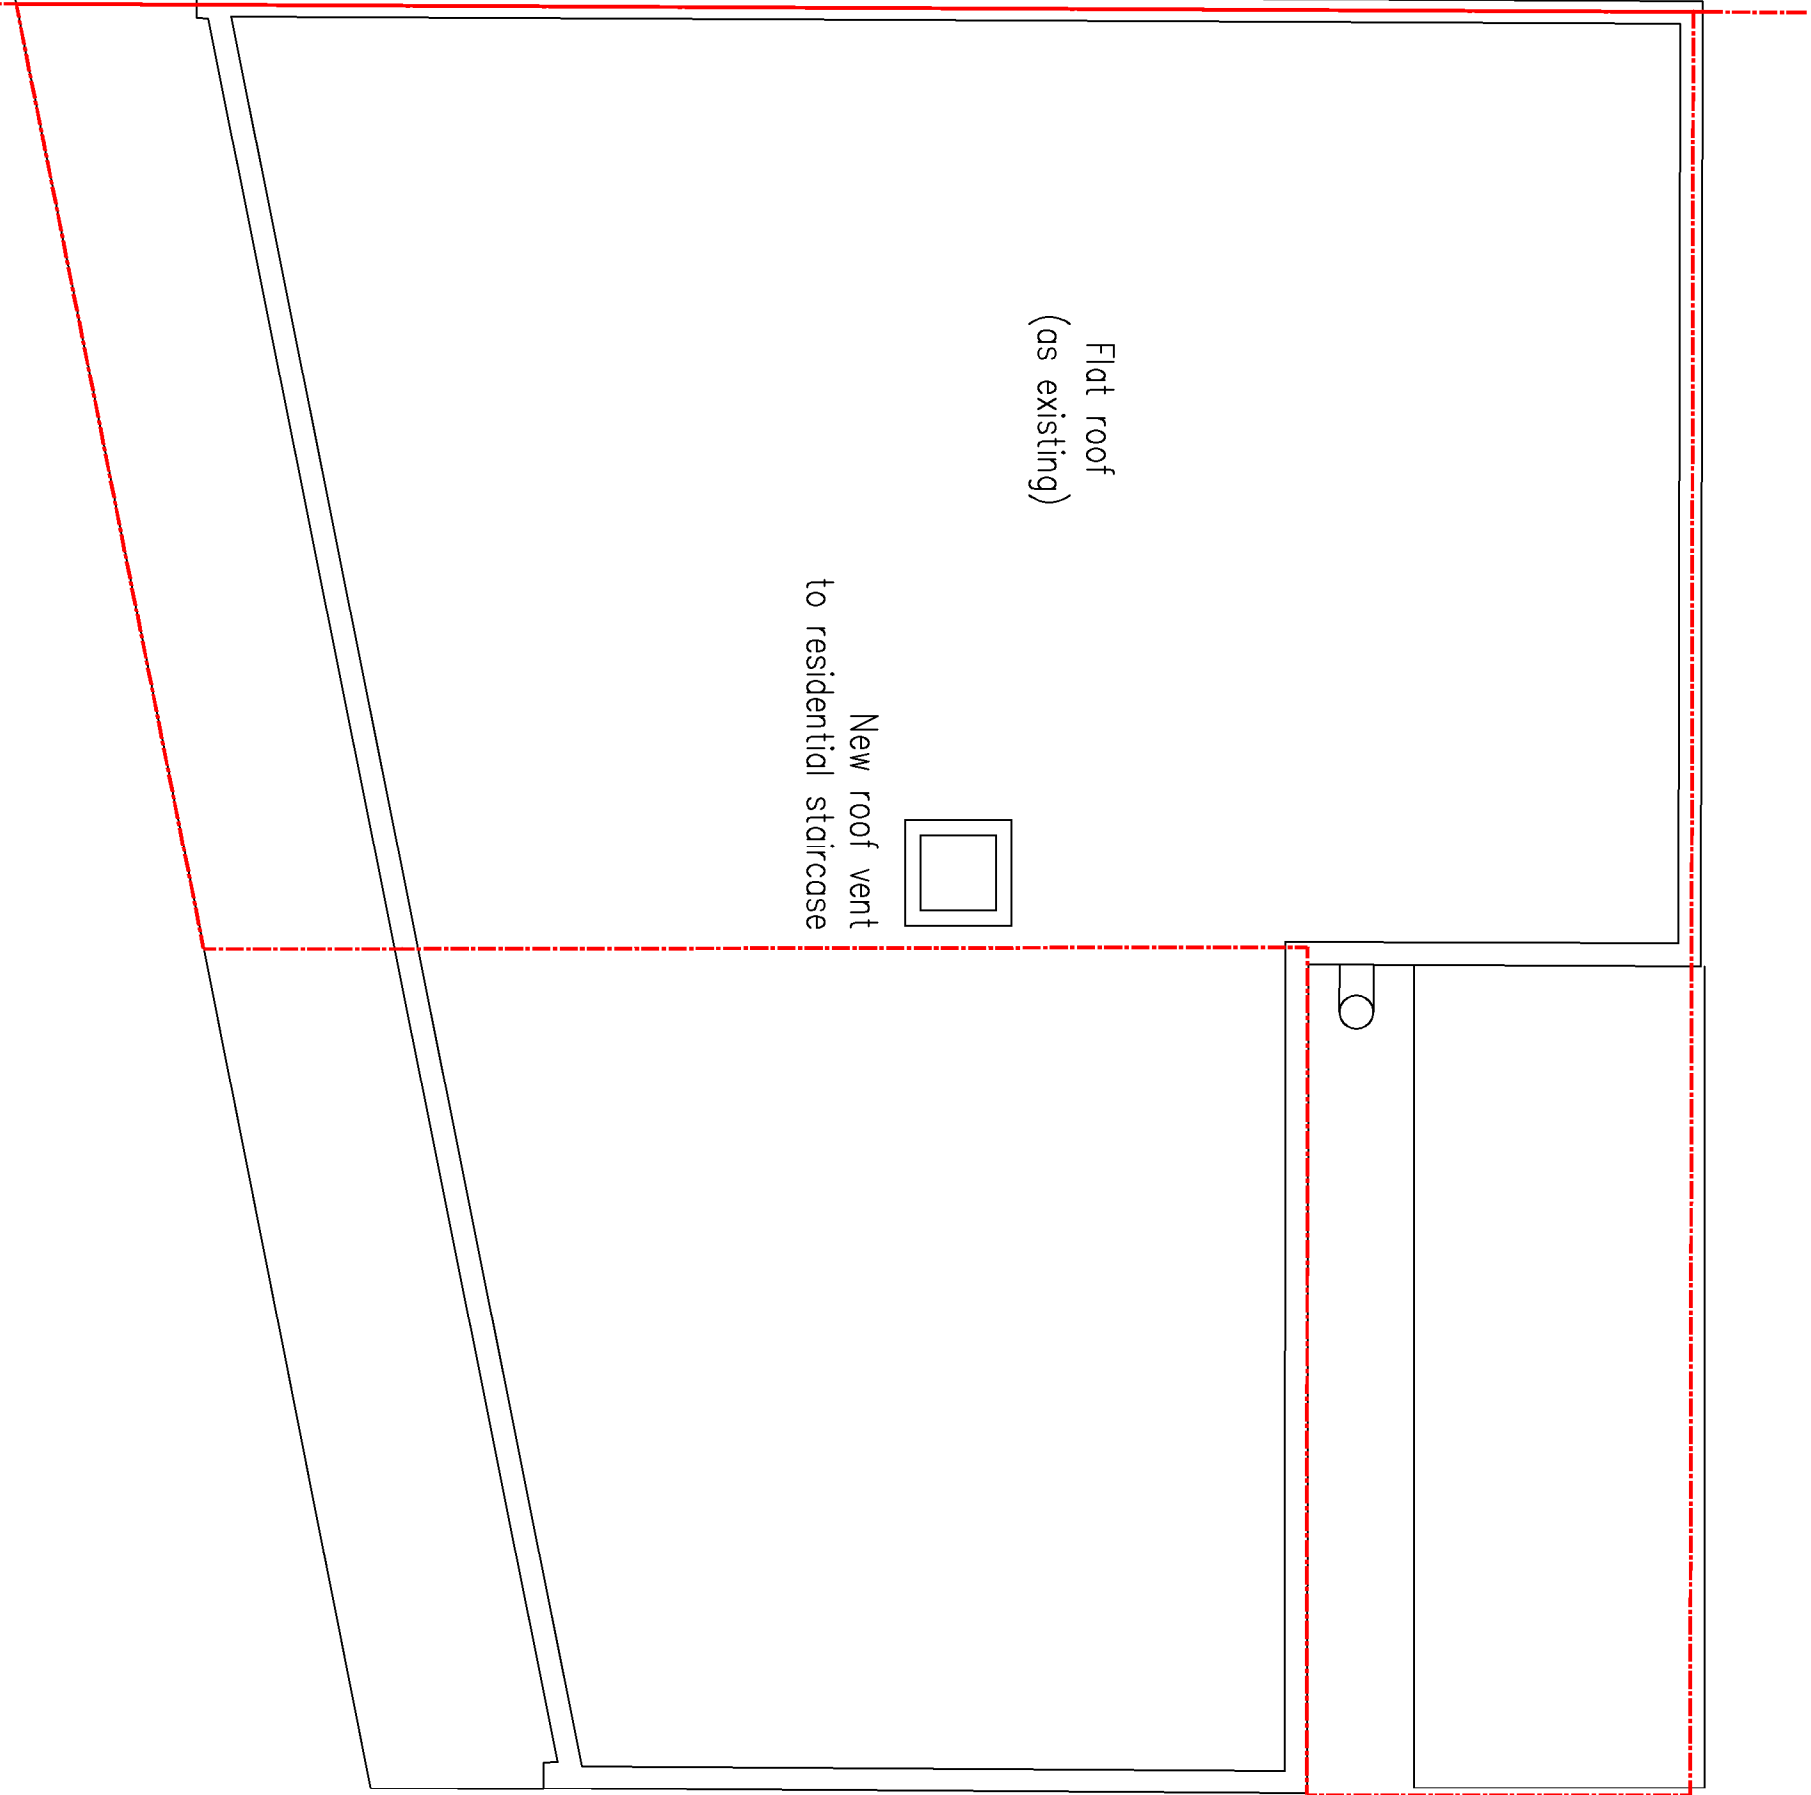

Proposed Roof Plan, 1:100

Copyright of this drawing belongs to M&P Architects and shall not be used or reproduced in any form without the express permission. The moral rights of the author is hereby reserved.
Do not scale from this drawing. - Work to figured dimensions only. All dimensions to be checked on the plan to the location of any work.
For the avoidance of doubt, all dimensions are measured to wall structure unless the drawing states otherwise.
Where any discrepancy is found to exist within drawings and/or documents it should be reported to the architect immediately.
M&P Architects shall not be liable for any use of drawings and documents in any form or for any purpose other than that intended by or on behalf of M&P Architects.
Please send corrections and error reports to: info@mnp-architect.com

Notes

Revision	Author & Description	Date
-	REVISIONS	xx/xx/24

M&P ARCHITECT

Client
Jacob Gross

Project
6 Windsor Road
and land to rear,
Neath SA11 1DA

Title
As Proposed
Site and Location Plan
Floor Plans

Drawing:	44-06-23 POT	By:	WM
Date:	xx/04/2024	Check:	WM
Scale:	1:1250,500,100		