


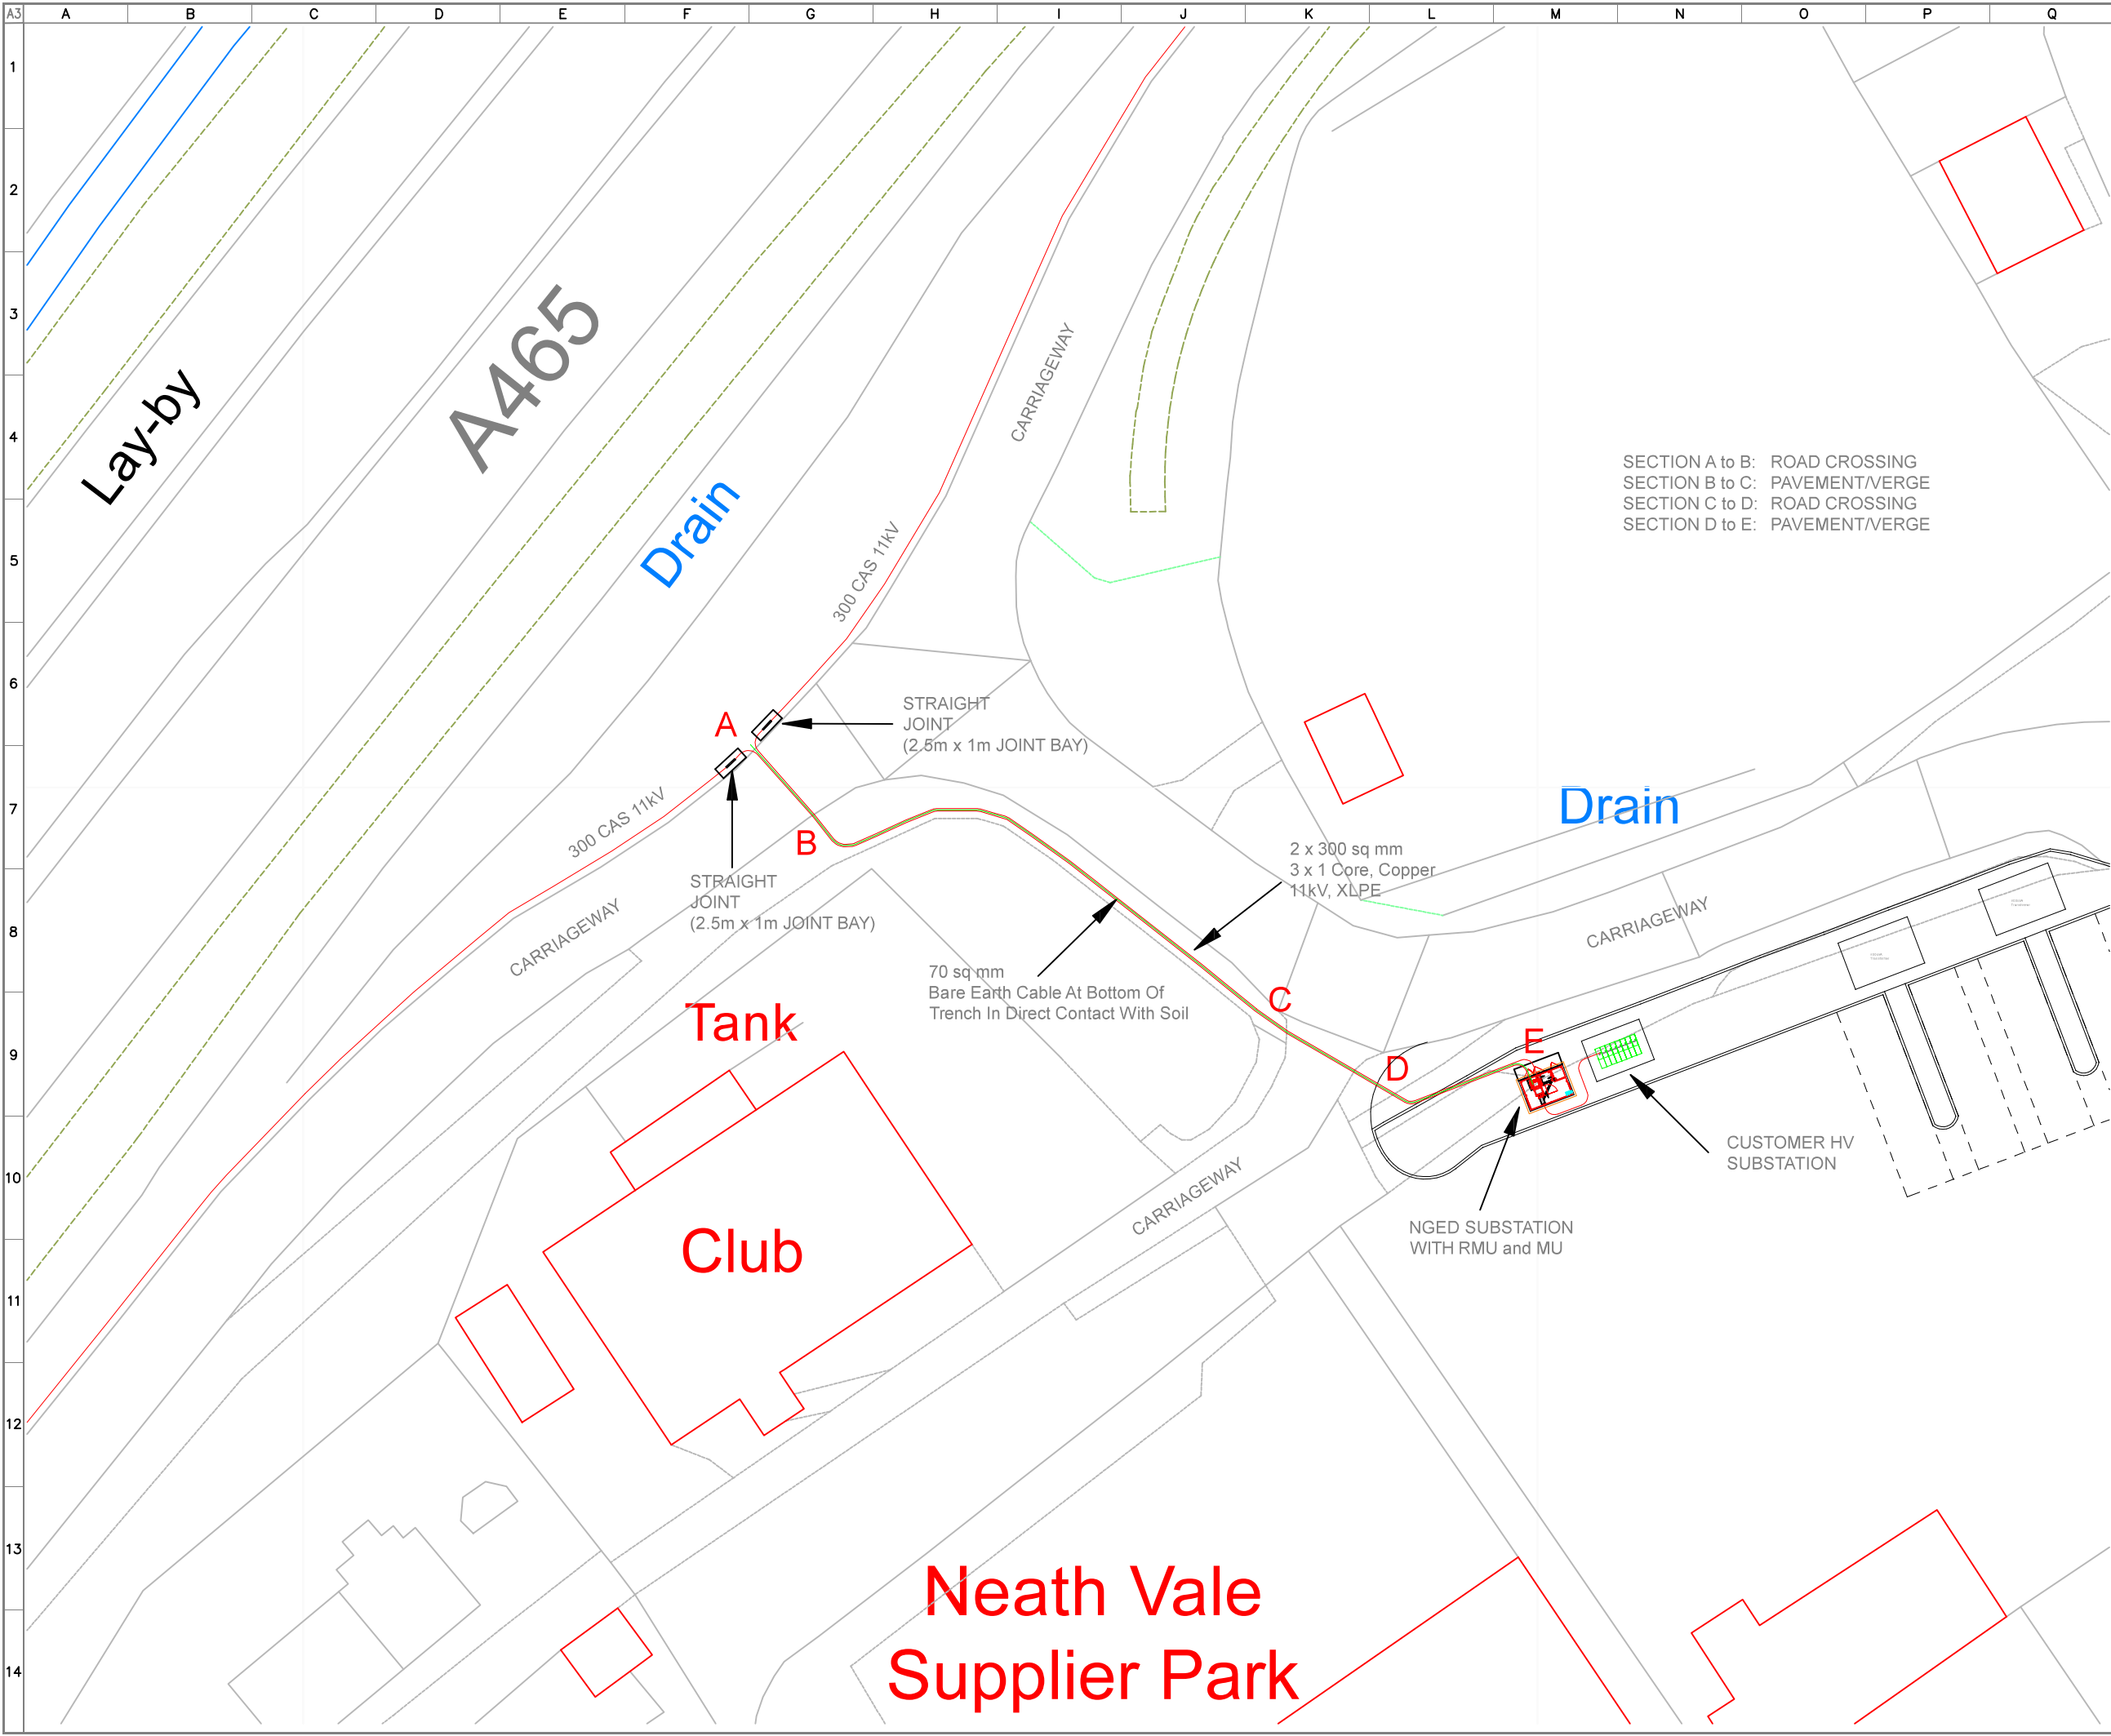

I.P. ELECTRICAL

ENGINEERS

Copyright acknowledgement

This document is Power Systems Consultancy Ltd exclusive property. It cannot be used or transmitted without its written consent. Only those drawings remitted after order are binding for execution.

REV	DATE	COMMENTS	Drn	Chk
1	20/03/24	AMENDED SUBSTATION POSITIONS	SK	DG

CLIENT

IP Electrical

PROJECT

Neath Resolven Enterprise

TITLE

NGED 11kV and Bare Earth Cable Route

DRAWN	DATE	CHECKED	DATE
SK	30/01/24	DG	31/01/24
APPROVED	DATE	SCALE	SHT No
SK	31/01/24	500:1	1/1

DRAWING NUMBER

EN1337-NRE-CR-001-0

REV

1