


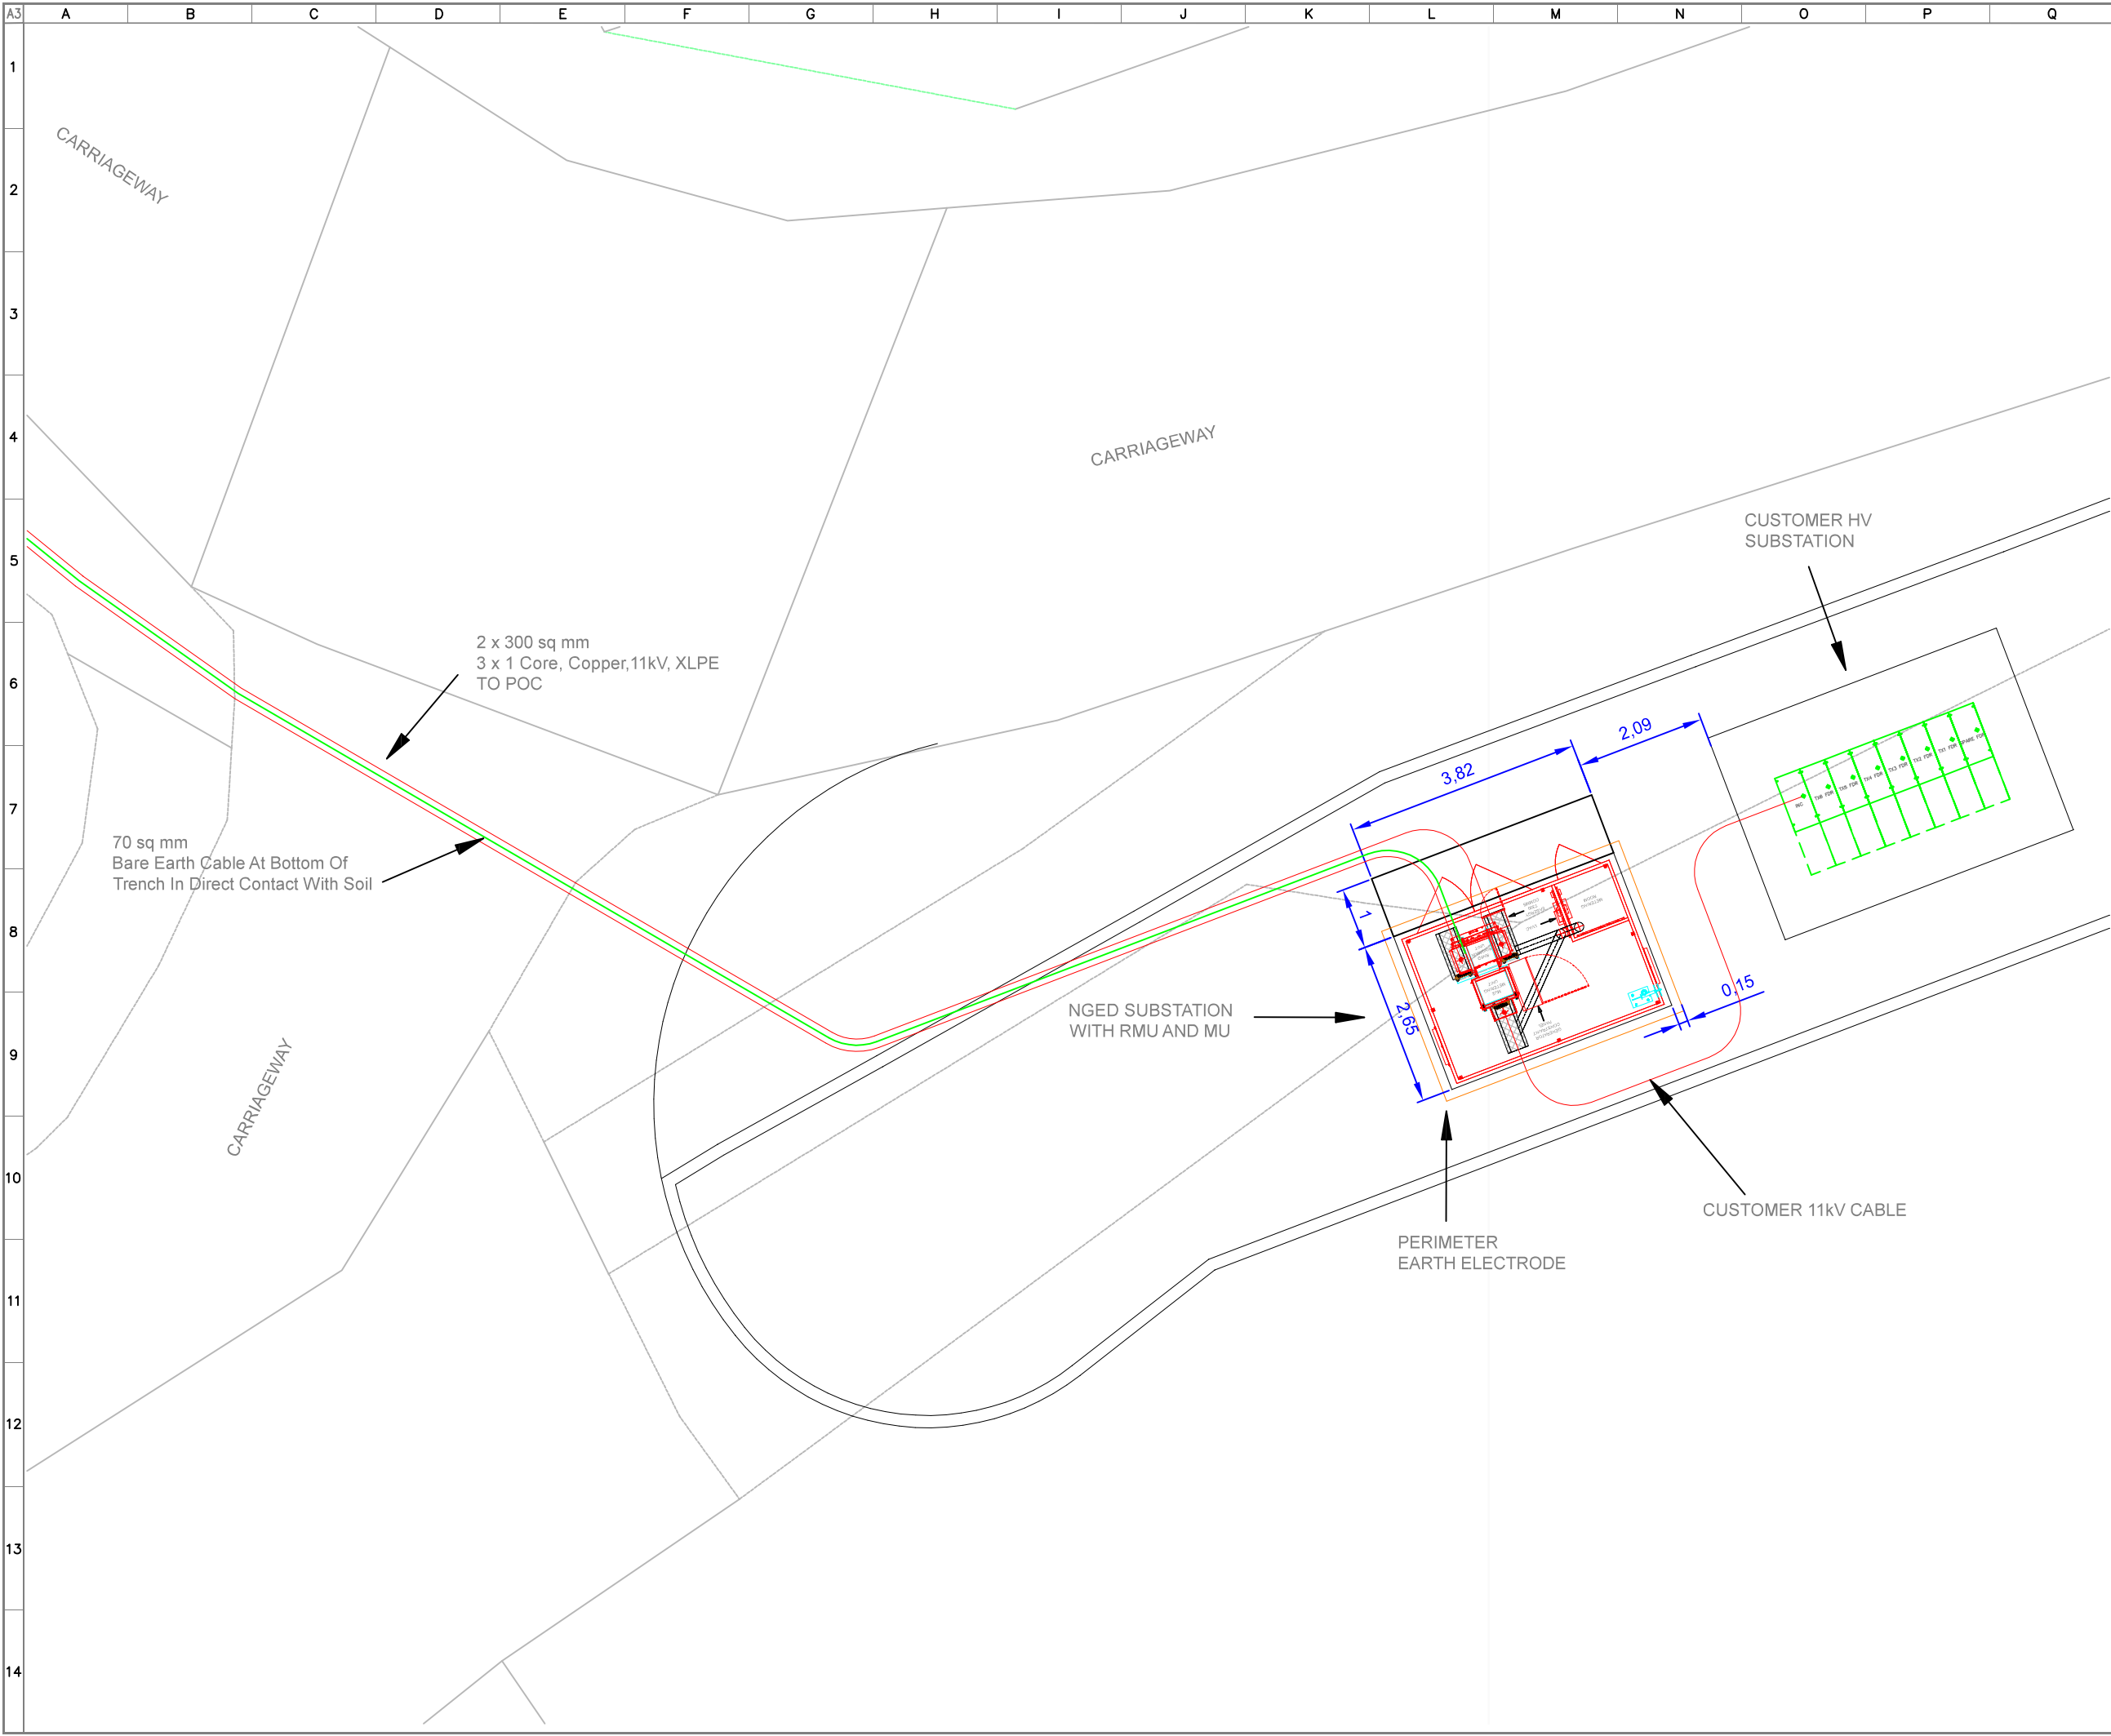

Copyright acknowledgement				
This document is Power Systems Consultancy Ltd exclusive property. It cannot be used or transmitted without its written consent. Only those drawings remitted after order are binding for execution.				
REV	DATE	COMMENTS	Drn	Chk
1	20/03/24	AMENDED SUBSTATION POSITIONS	SK	DG

CLIENT			
IP Electrical			
PROJECT			
Neath Resolven Enterprise			
TITLE			
NGED Substation Location			
DRAWN	DATE	CHECKED	DATE
SK	30/01/24	DG	31/01/24
APPROVED	DATE	SCALE	SHT No
SK	31/01/24	100:1	1/1
DRAWING NUMBER			REV
EN1337-NRE-L-001-0			1