


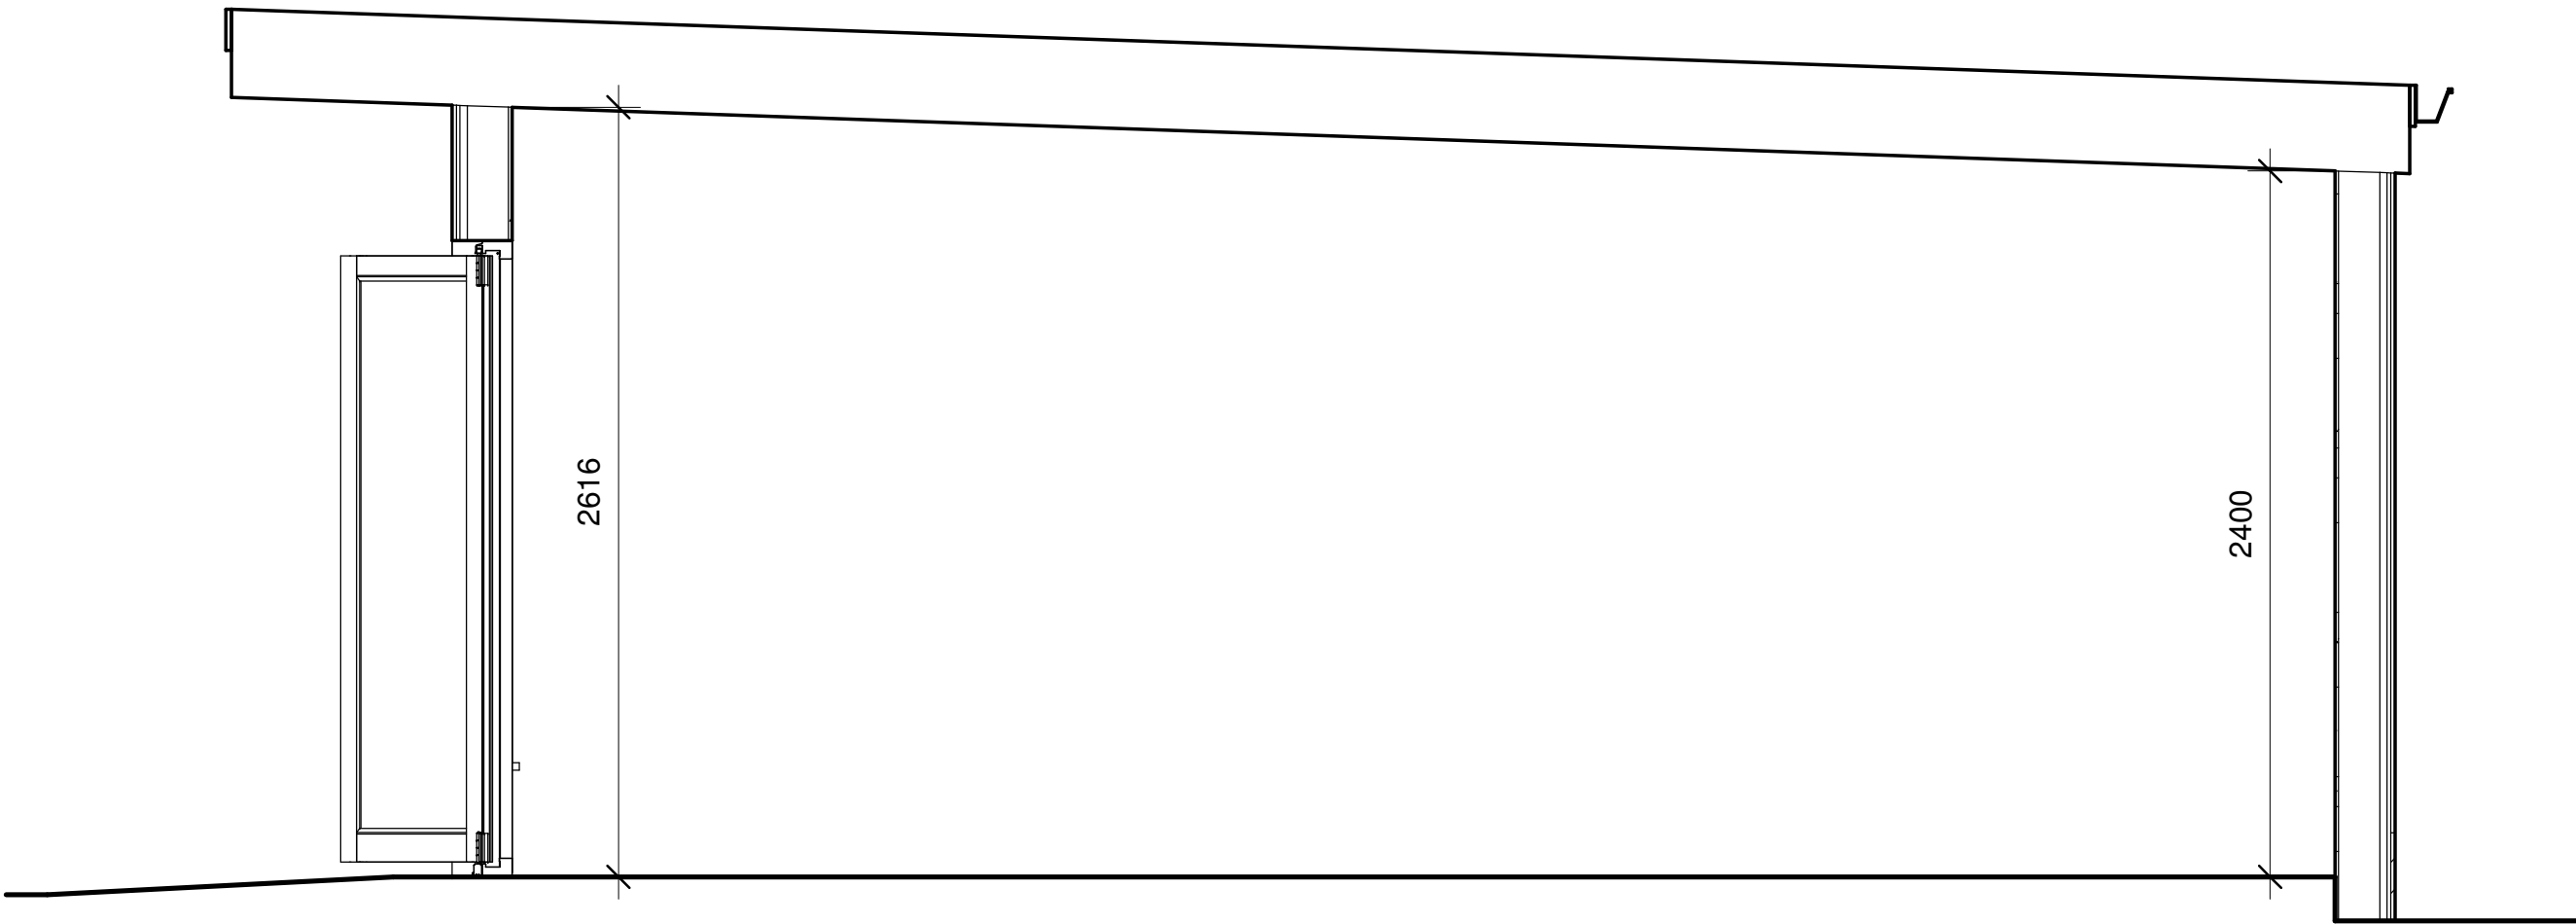


1

Proposed Section

1 : 25

NOTES:

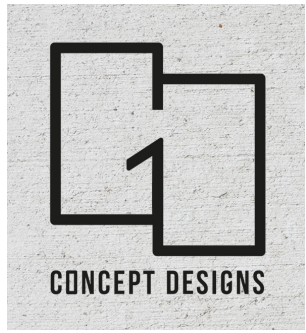

DRAWING STATUS			
Planning			
PROJECT			
Garden Room, 16 Plas Rd, Rhos			
TITLE			
Proposed Section			
CLIENT			
Mr J Lloyd			
DRAWN BY		DATE	
Gareth Owen		23.05.24	
SCALE (@A3)		PROJECT NO.	
1 : 25		GOCD JL01	
DRAWING NO.			REV
B102			P1
GO CONCEPT DESIGNS LTD, 73 MARINER'S QUAY, PORT TALBOT, SA12 6AN			
gareth@goconceptdesigns.co.uk			