


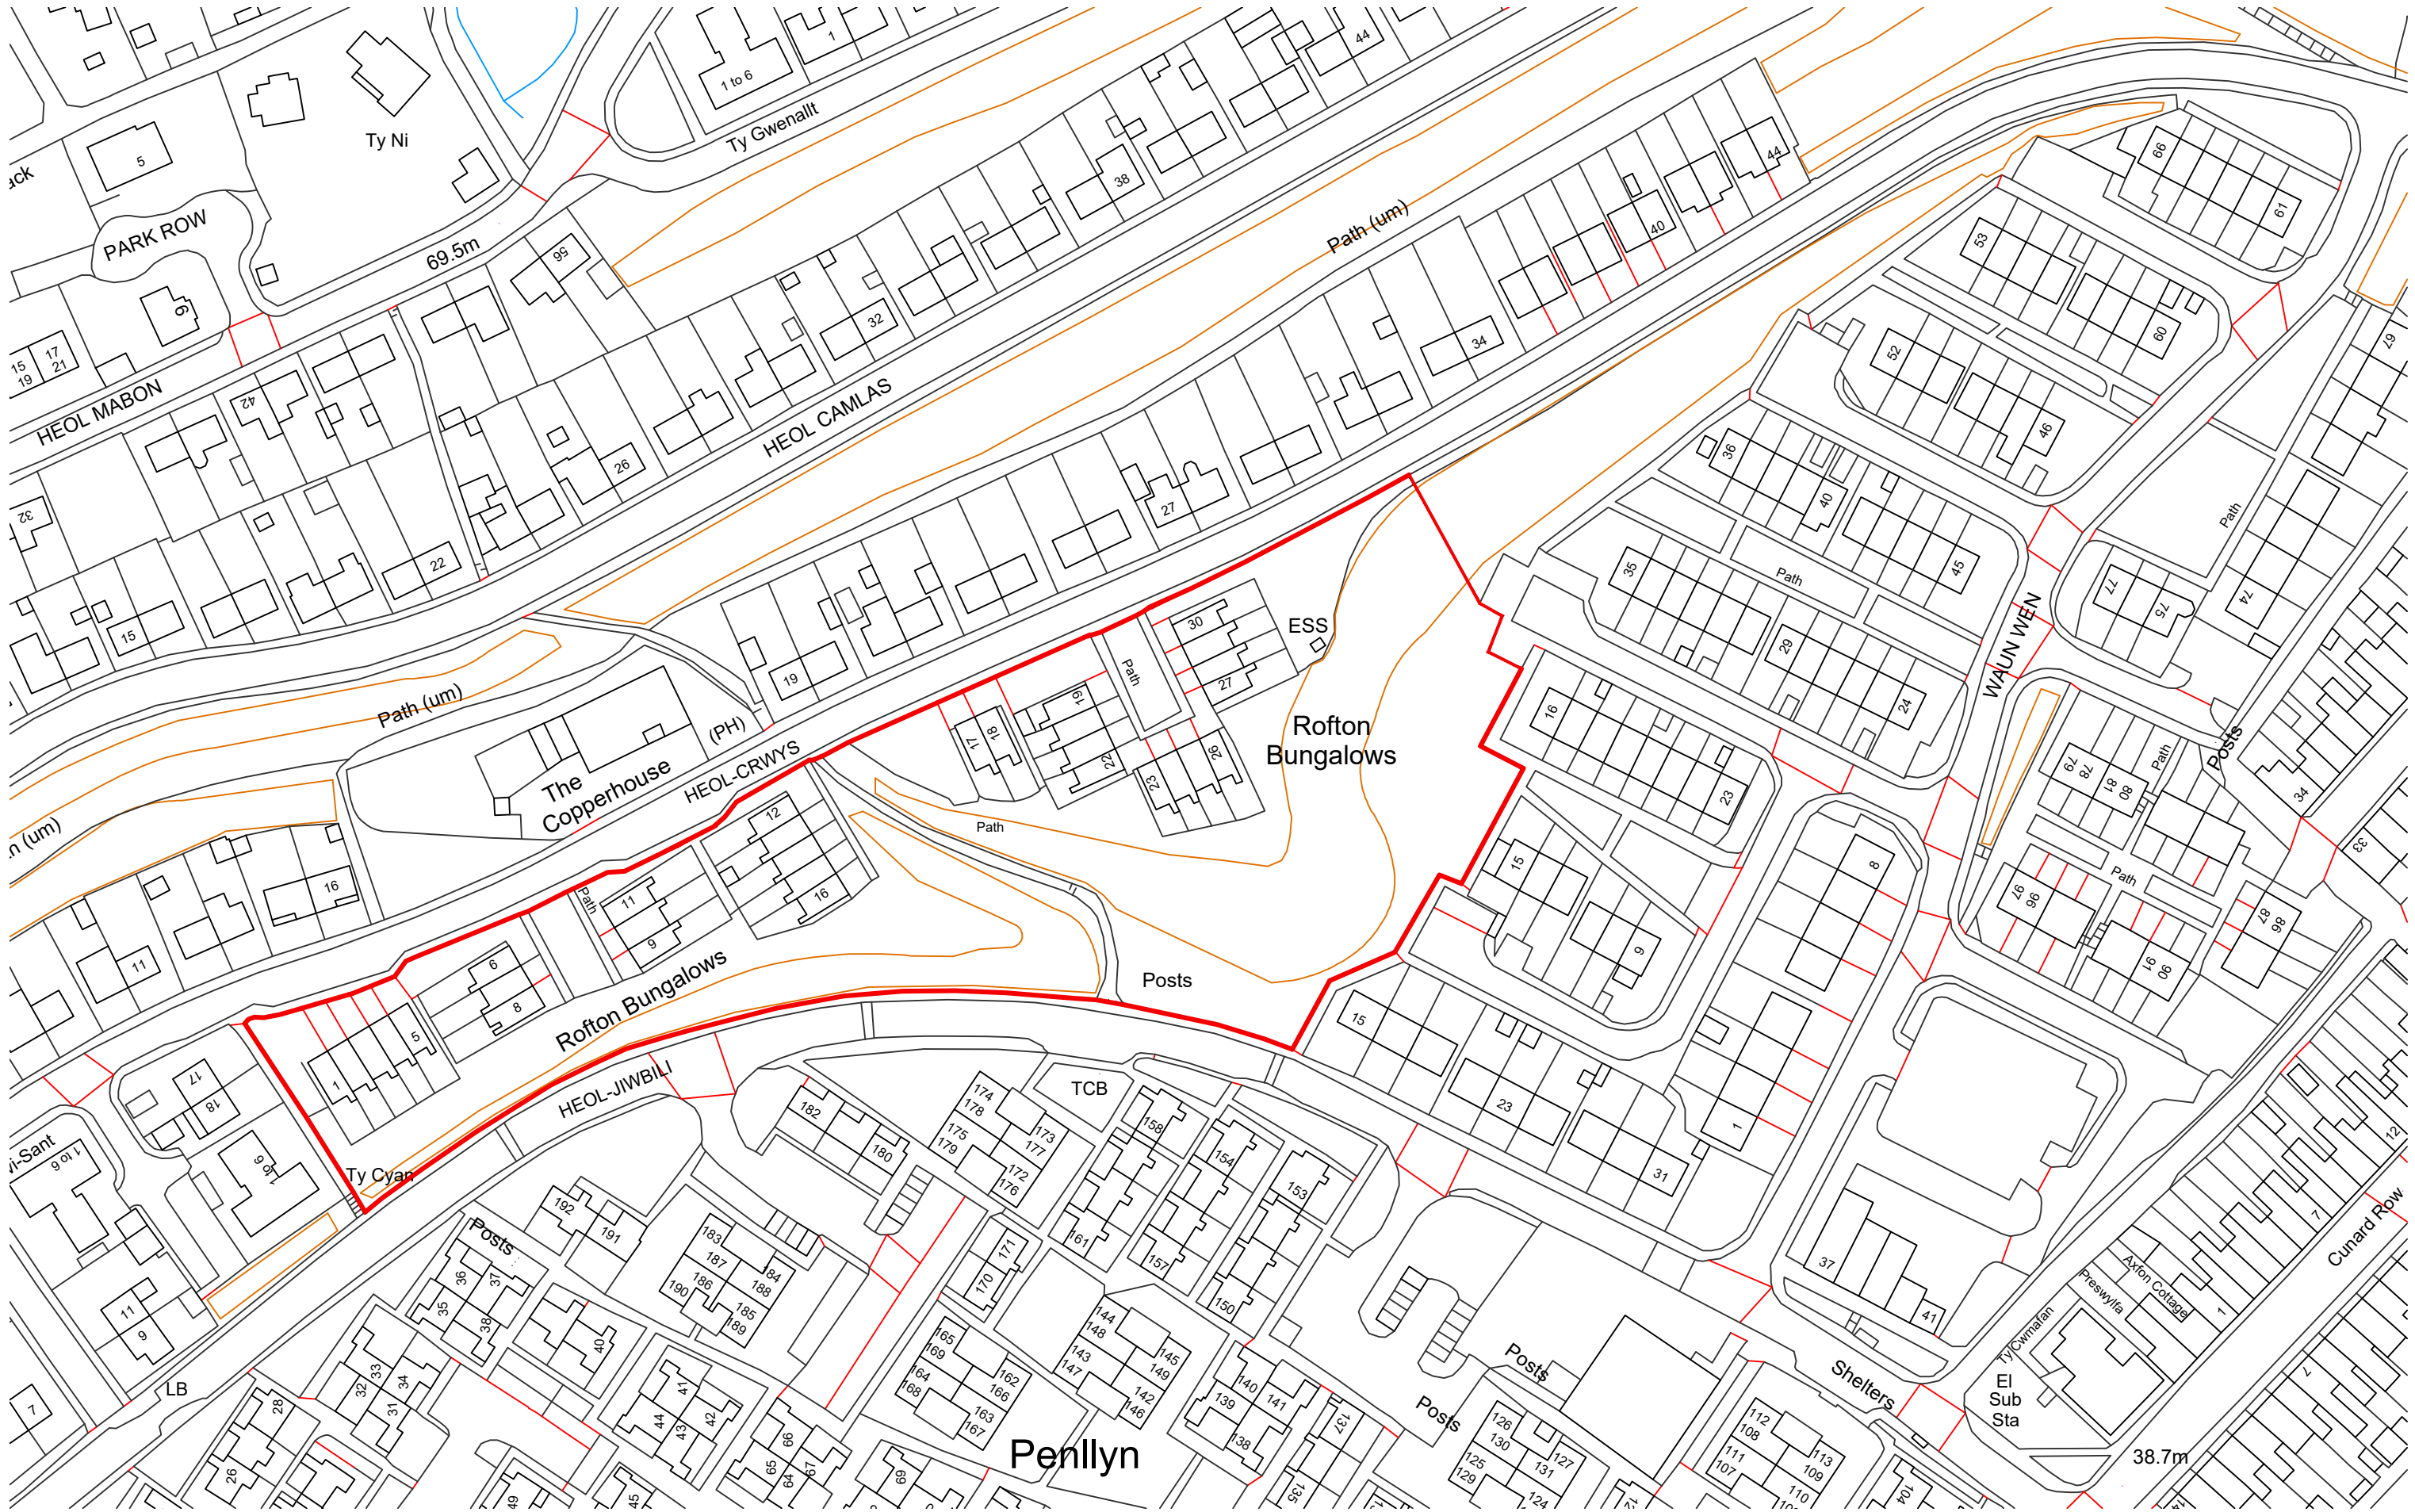

A3

Original sheet size

Note: This Drawing is copyright, its use or reproduction is subject to permission from Spring Design Consultancy Limited. All rights are reserved until invoices are paid in full. Contact SDC regarding terms & conditions. Check printed scale, responsibility is not accepted for reproduction of digital media or measuring from this document. Only figured dimensions to be used for construction. No responsibility will be taken for any design used for construction prior to receipt of relevant approvals. Report doubts/discrepancies to project Architect.

Rev	Date	By	CHK	Description
X	XX.XX.XX	XX	XX	Position this block on title sheet - explode block to edit text. The description text will wrap no need to press return and tab to line up description text. For next revision press return then press tab to enter date - by-chk-description...

Client:

Tai Tarian

Project:

Heol Crwys

Drawing Title:

Location Plan

Drawing Status:

PLANNING SUBMISSION

Date:

21-10-22

Drawn By:

JD

Checked:

CW

Director:

CW

Scale:

1:1250 @ A3

Job No:

2575

Drawing No:

00(03)101

Rev:

-

Unit 2 Chapel Barns | Merthyr Mawr | Bridgend | CF32 0LS

t: 01656 656267

e: mail@spring-consultancy.co.uk

spring

design