


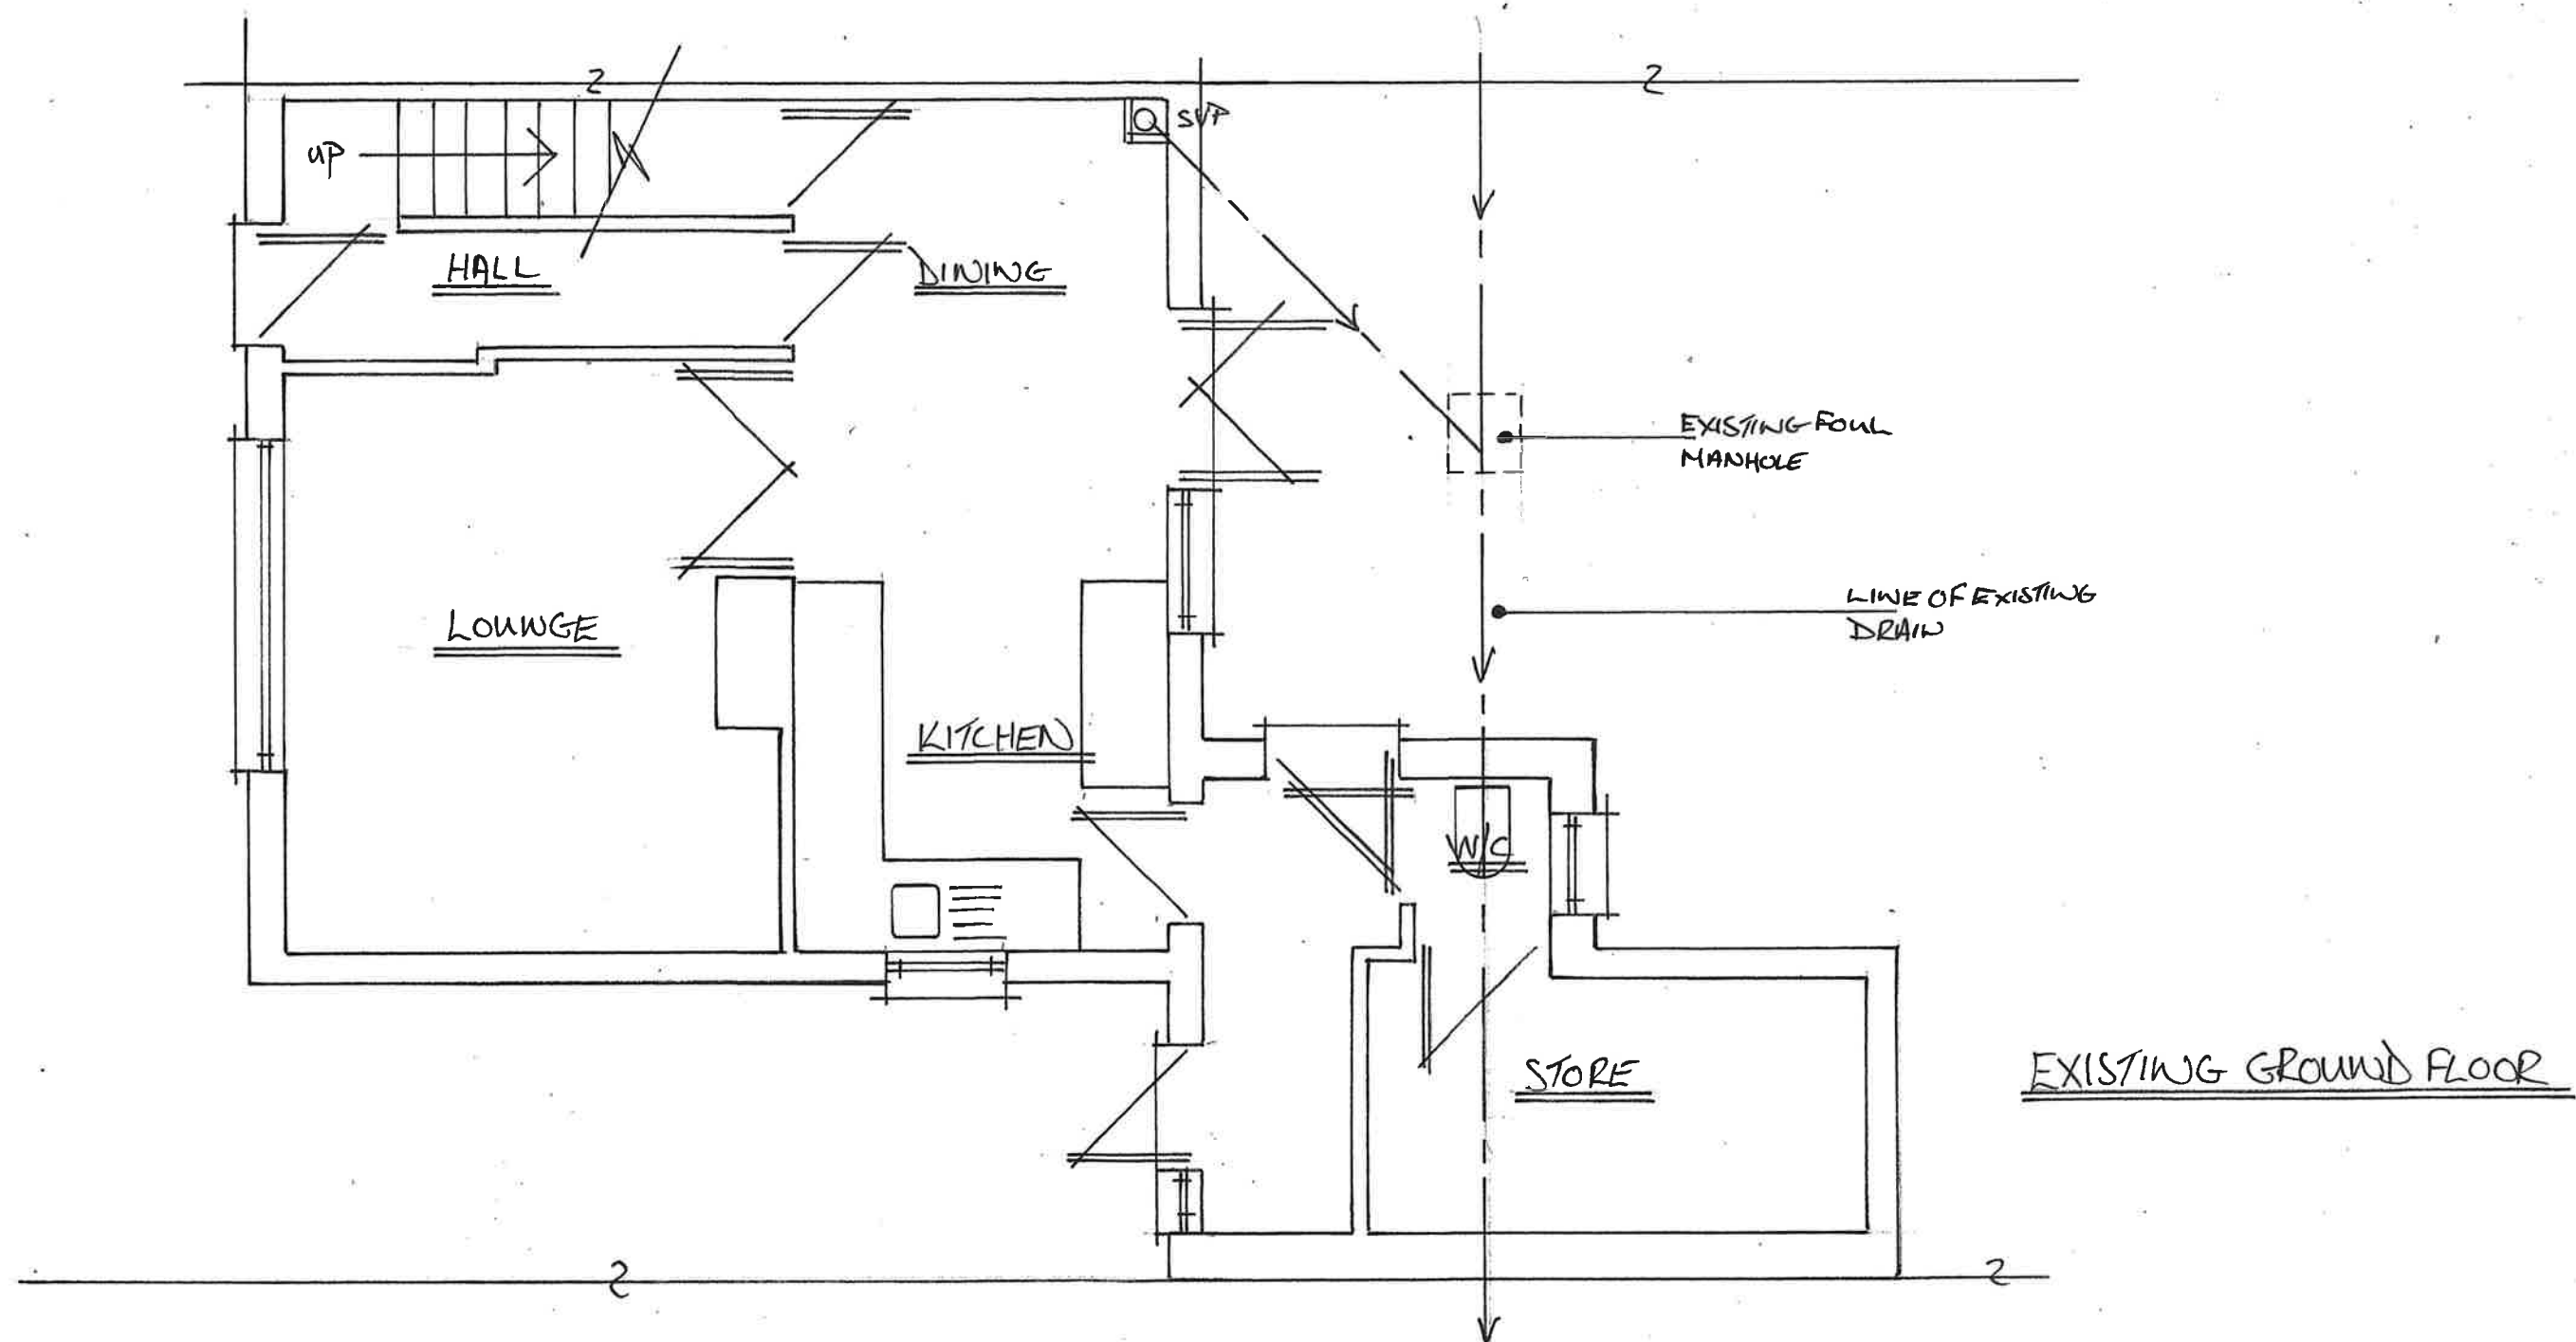

**NOTES:**

All dimensions must be checked on site and not scaled from this drawing.

**Client**

Mr & Mrs D WASHINGTON

**Job Title**

GROUND FLOOR EXTENSION

**Scale**

1:50

**Drawn by**

MD

**Date**

22/04/2024

**Drawing Title**

**Drg No.**

**Rev**