


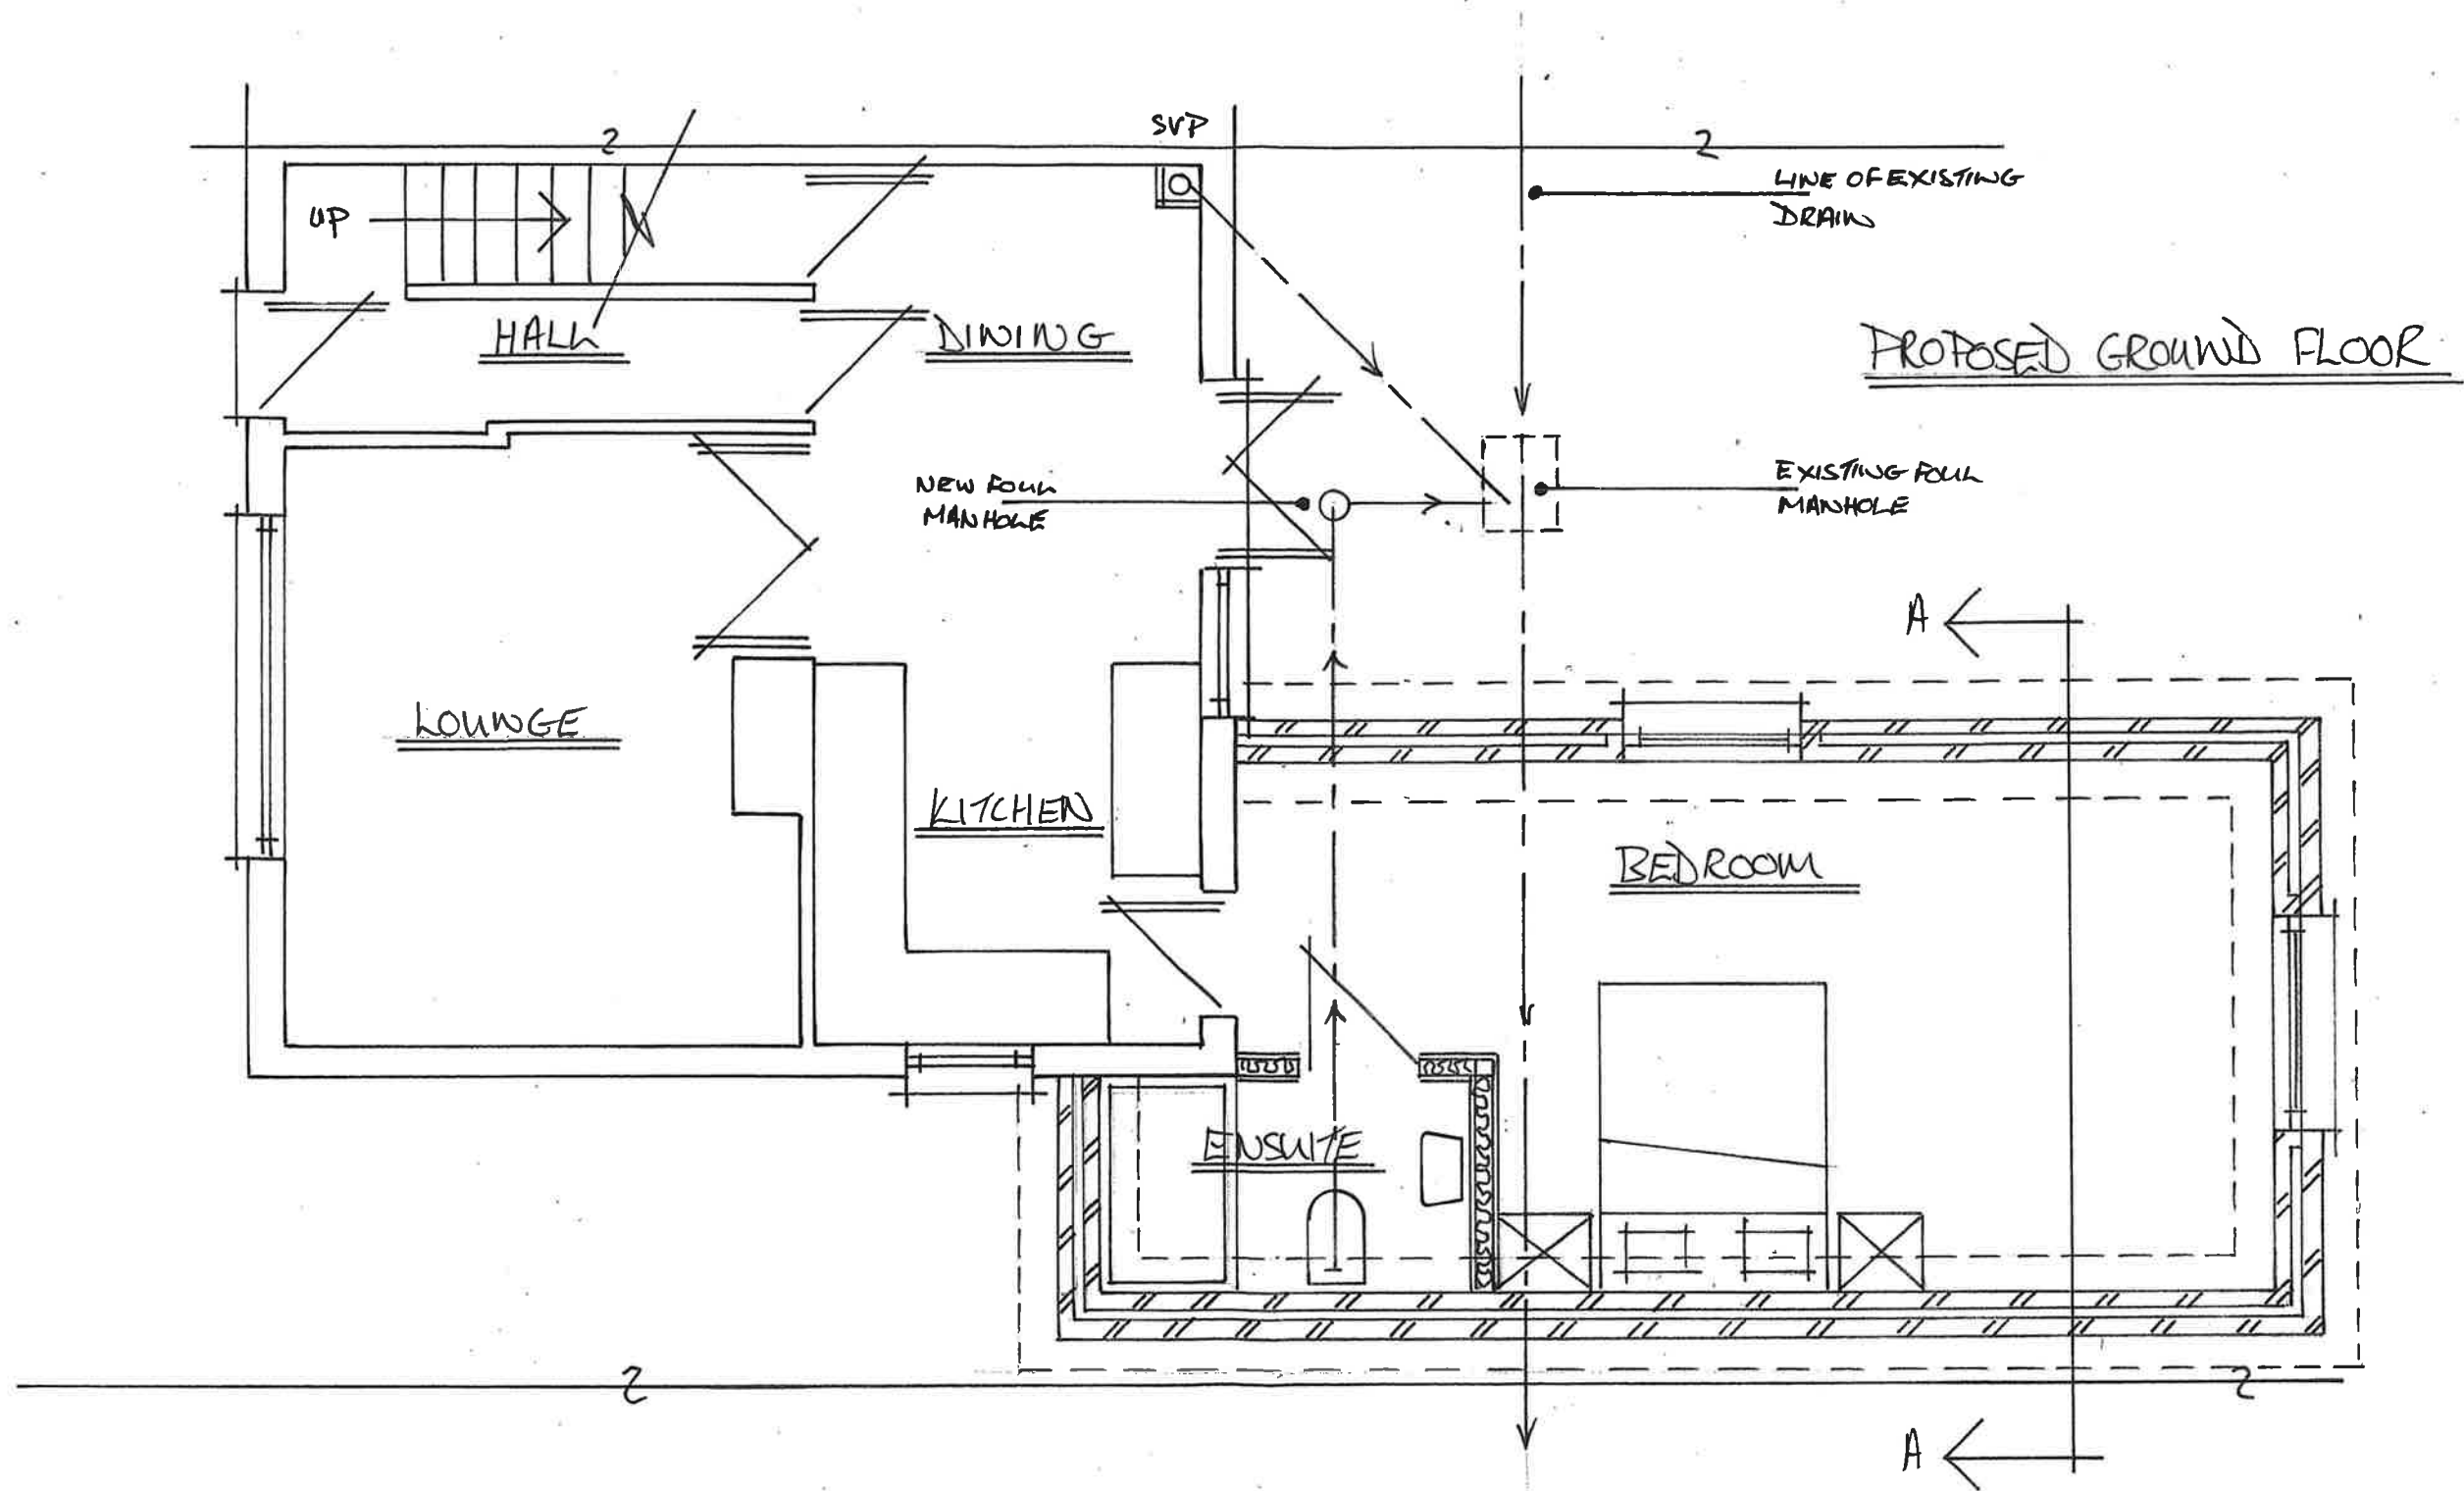

NOTES:

All dimensions must be checked on site and not scaled from this drawing.

Client

Mr & Mrs D. WASHINGTON

Job Title

REAR GROUND FLOOR EXTENSION

Scale

1:50

Drawn by

WJ

Date 22/4/2024

Drawing Title

Drg No.

Rev