
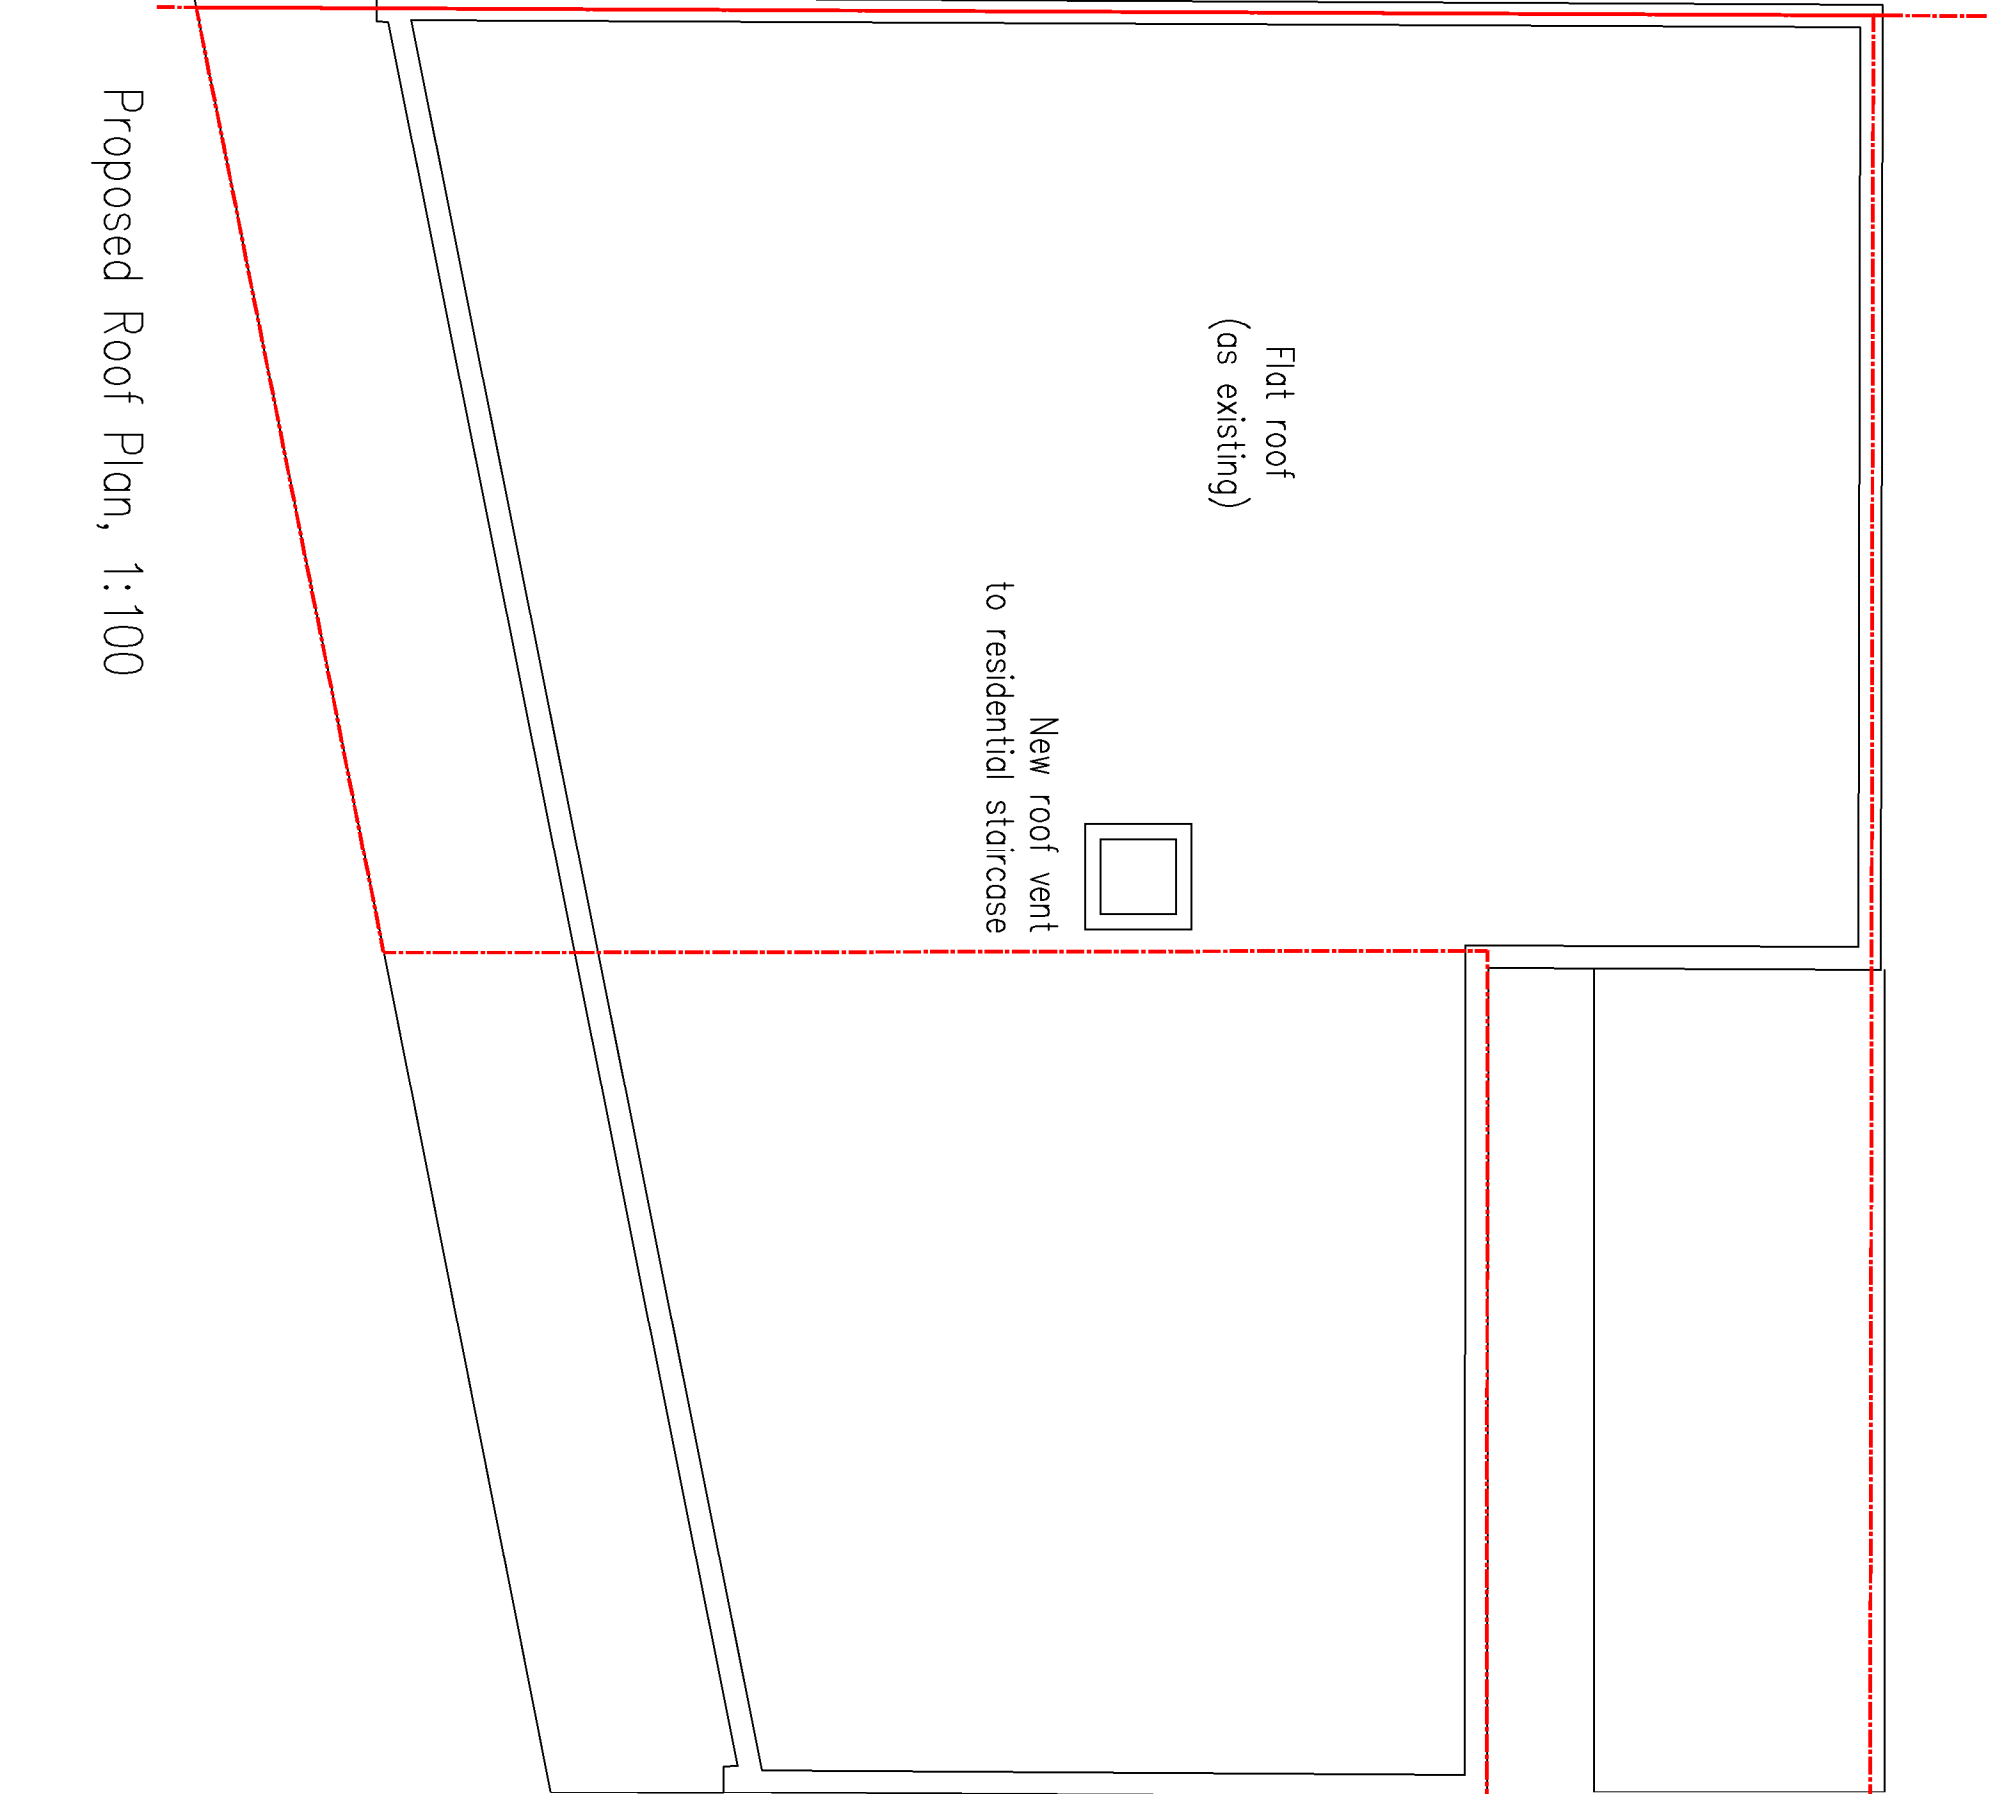
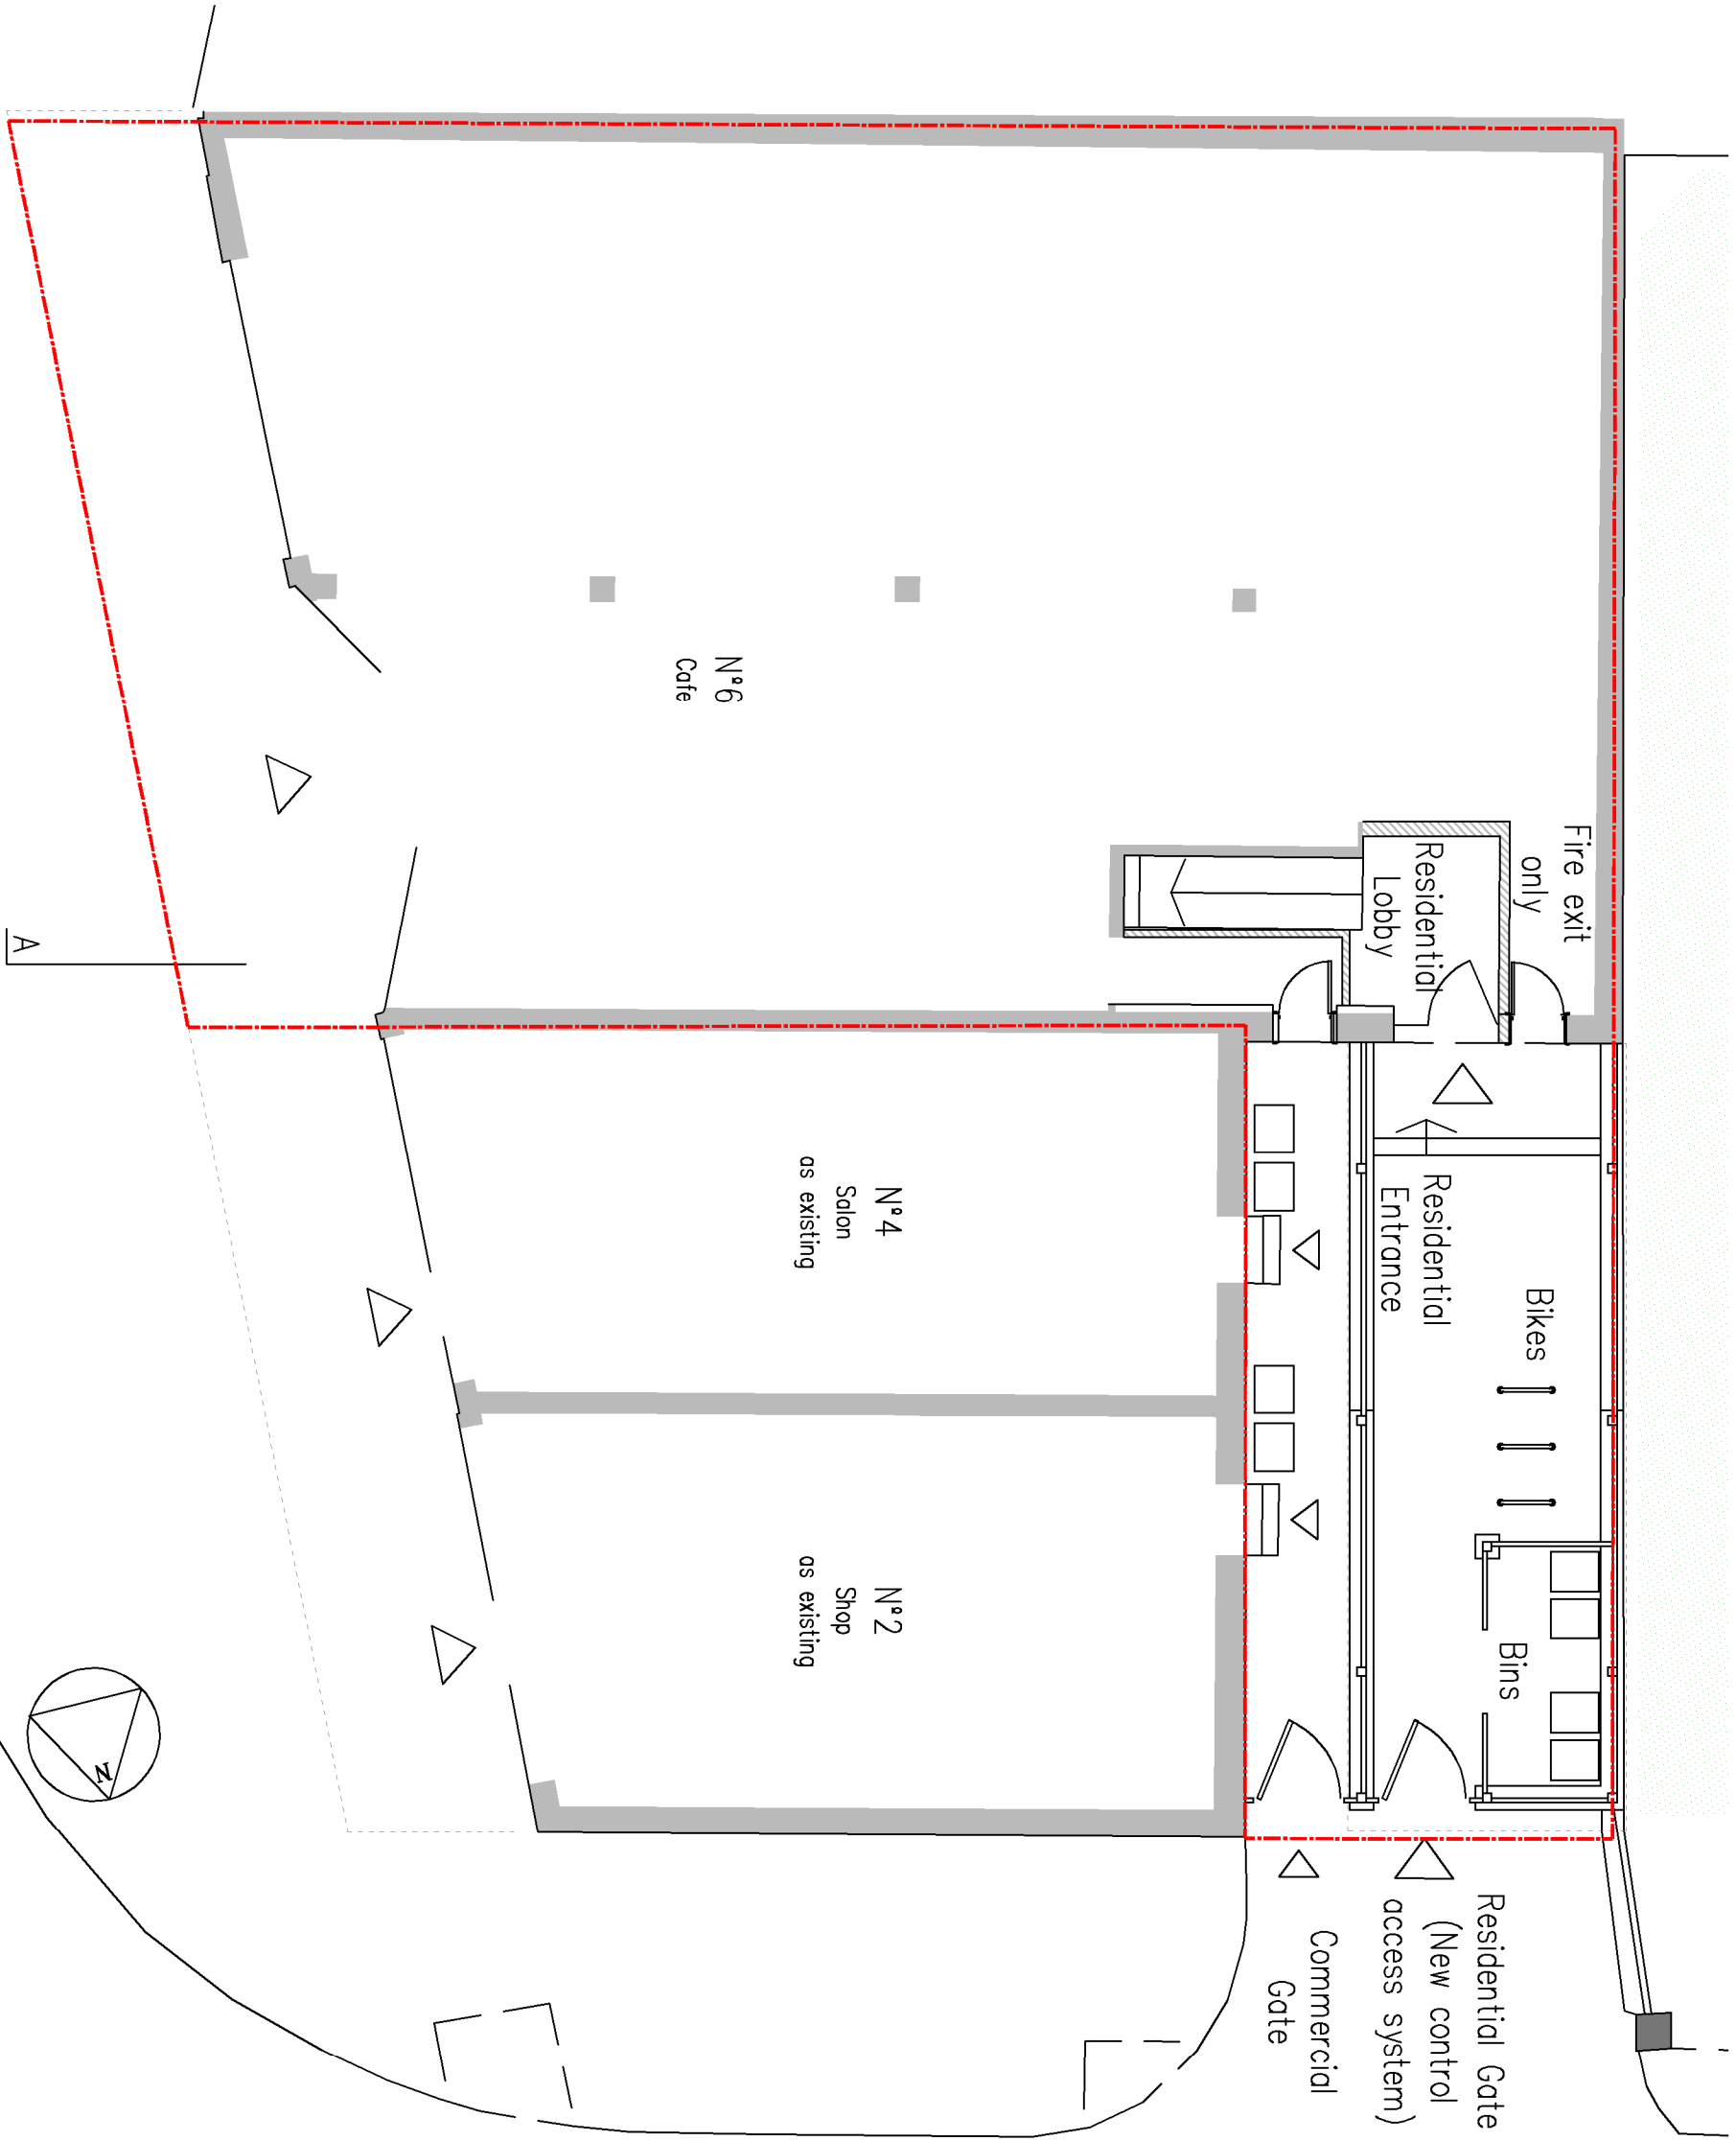


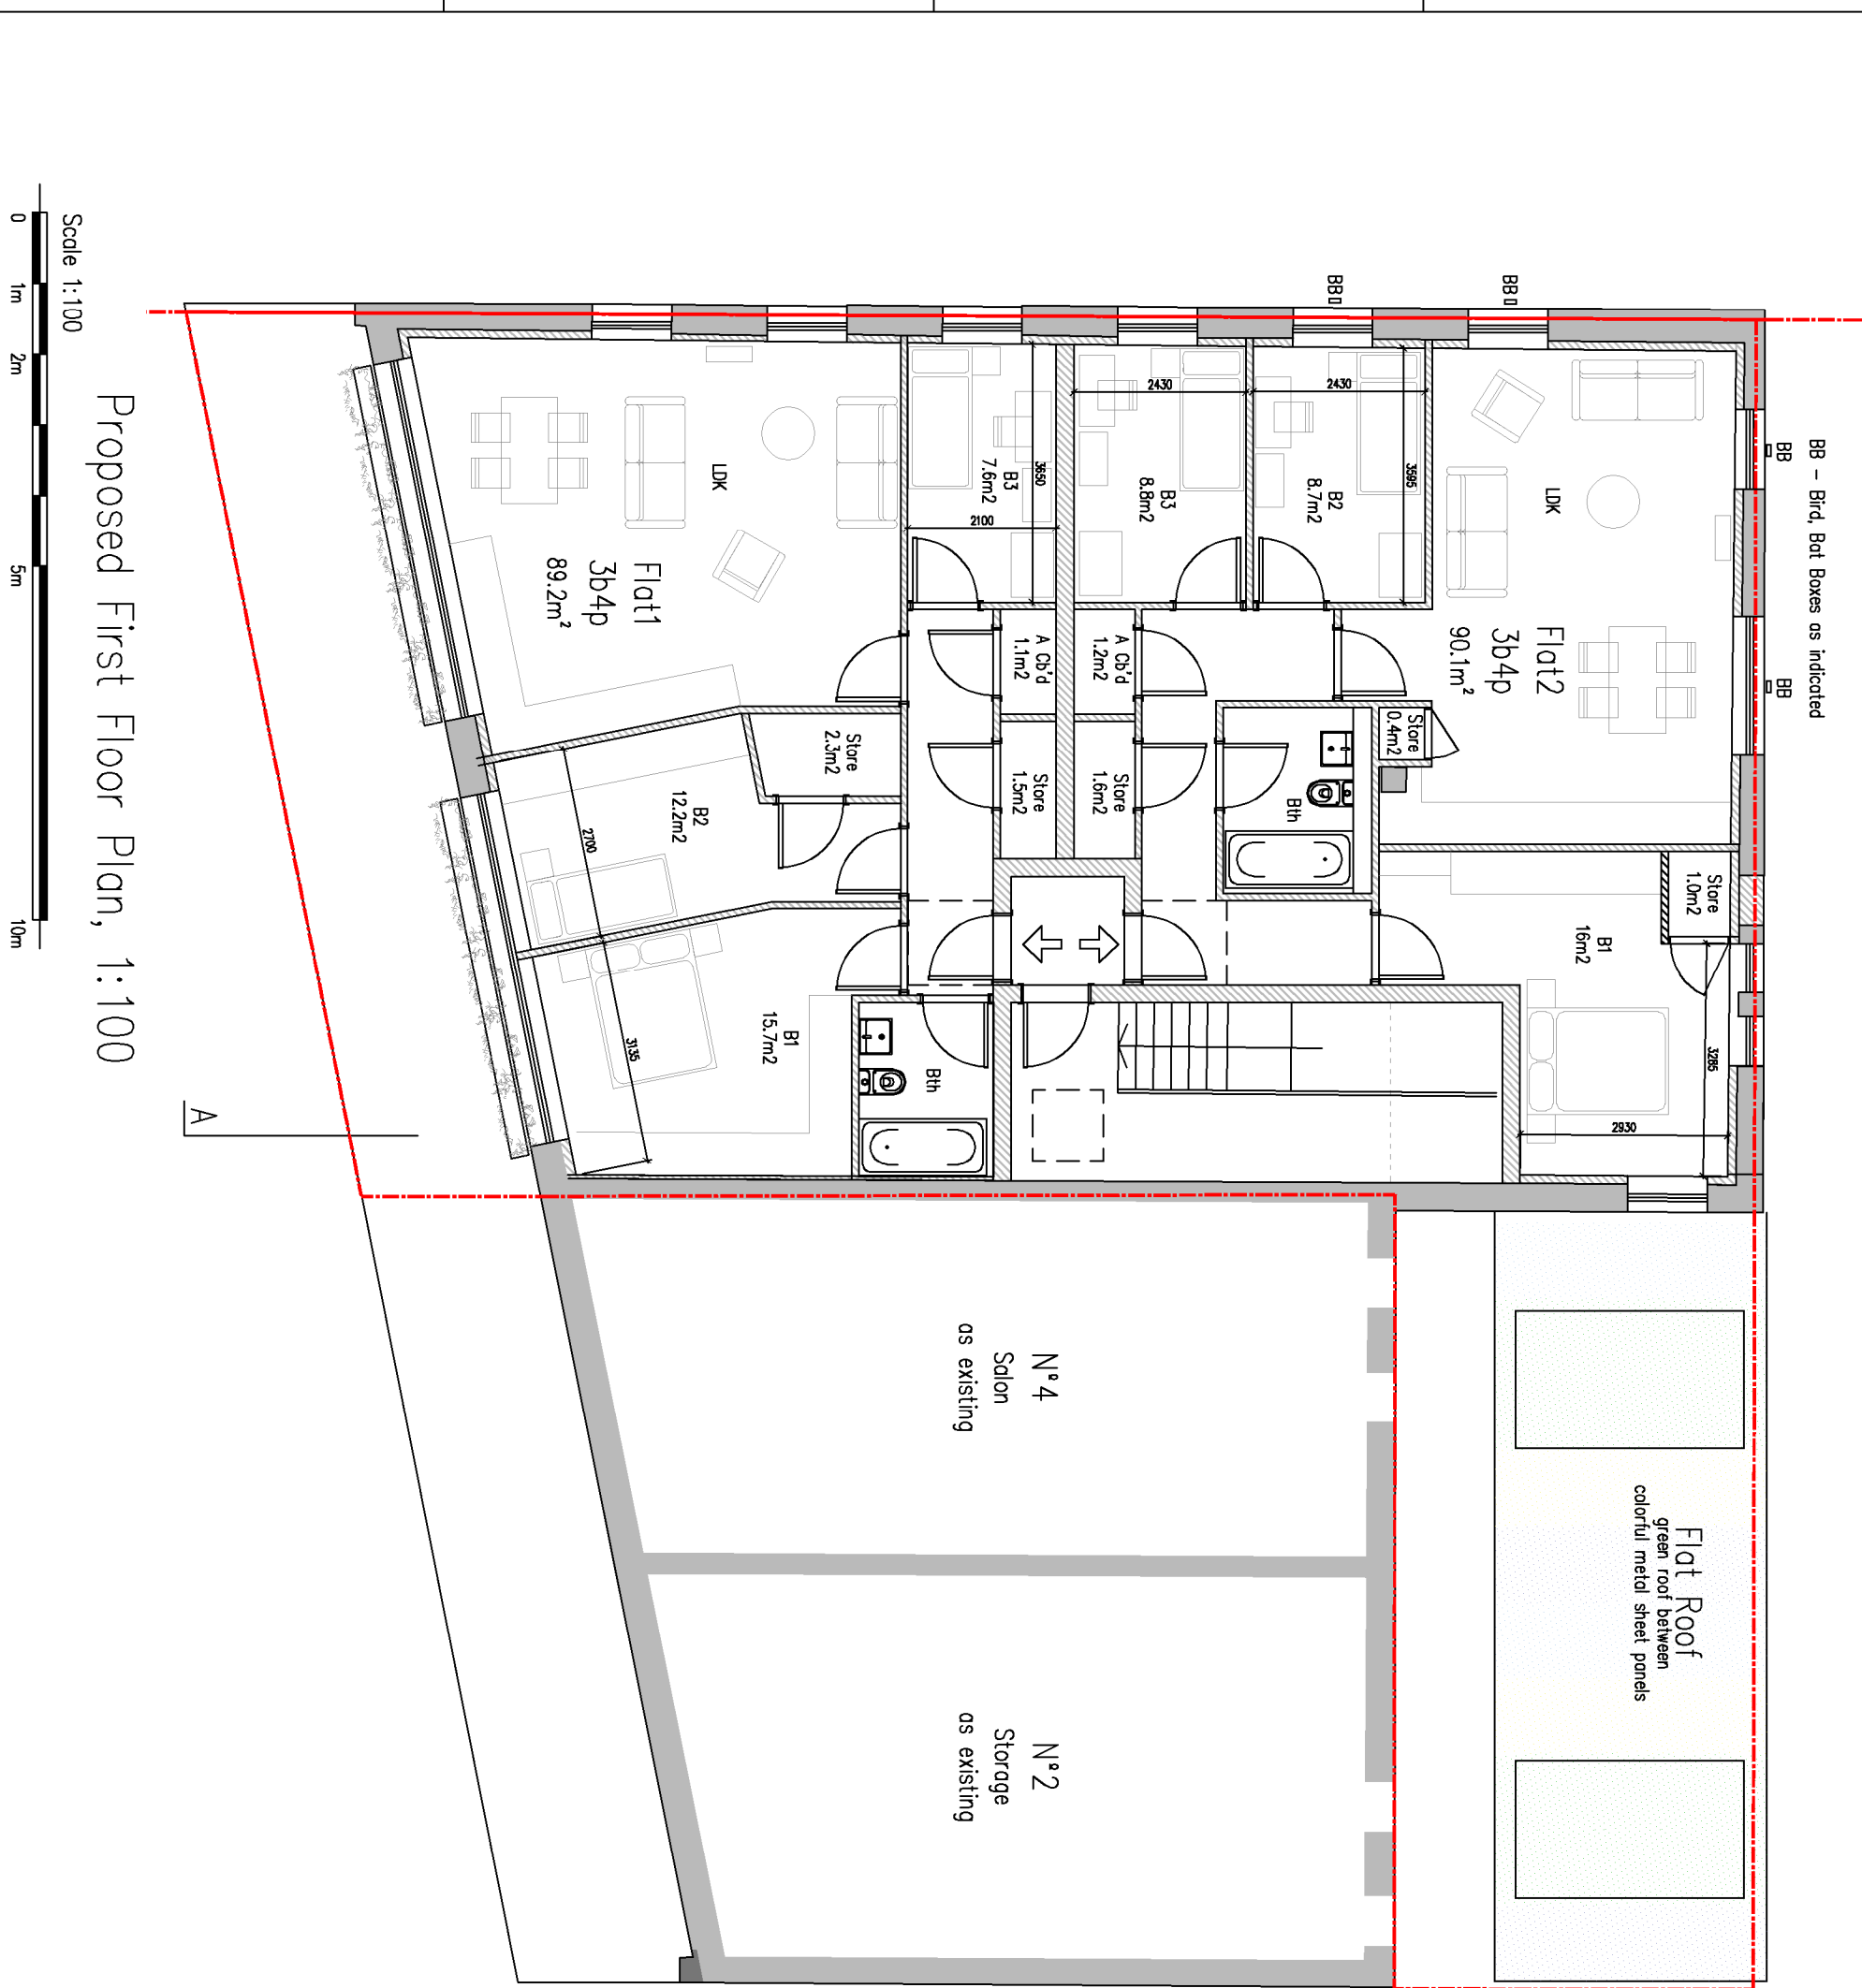

The Copyright of this drawing belongs to Mather Architect and shall not be used or reproduced in any form without its express permission. The moral right of the author is hereby reserved.

Do not scale from this drawing - take to figure dimensions only. All dimensions to be checked on site prior to the execution of any work.

For the avoidance of doubt all dimensions are measured to wall structure and not the finishes unless otherwise stated.

Where any discrepancy is found to exist within drawings and/or documents it should be reported to the architect immediately.

Mather Architect shall not be liable for any use of drawings and documents for any purpose other than for which the same were prepared by or on behalf of Mather Architect.

Please send corrections and error reports to: mather@mather-architect.com

Notes

A	PLANNING ISSUE	03/05/24
-	PLANNING ISSUE	xx/04/24
Revision	Author & Description	Date

MATHER
ARCHITECT

Client
Jacob Gross

Project
6 Windsor Road
and land to rear,
Neath SA11 1DA

Title
As Proposed
Site and Location Plan
Floor Plans

Drawing:	44-06-23 P01	By:	WM
Date:	xx/04/2024	By:	WM
Scale:	1:1250,500,100	Check:	WM
	@ A1		