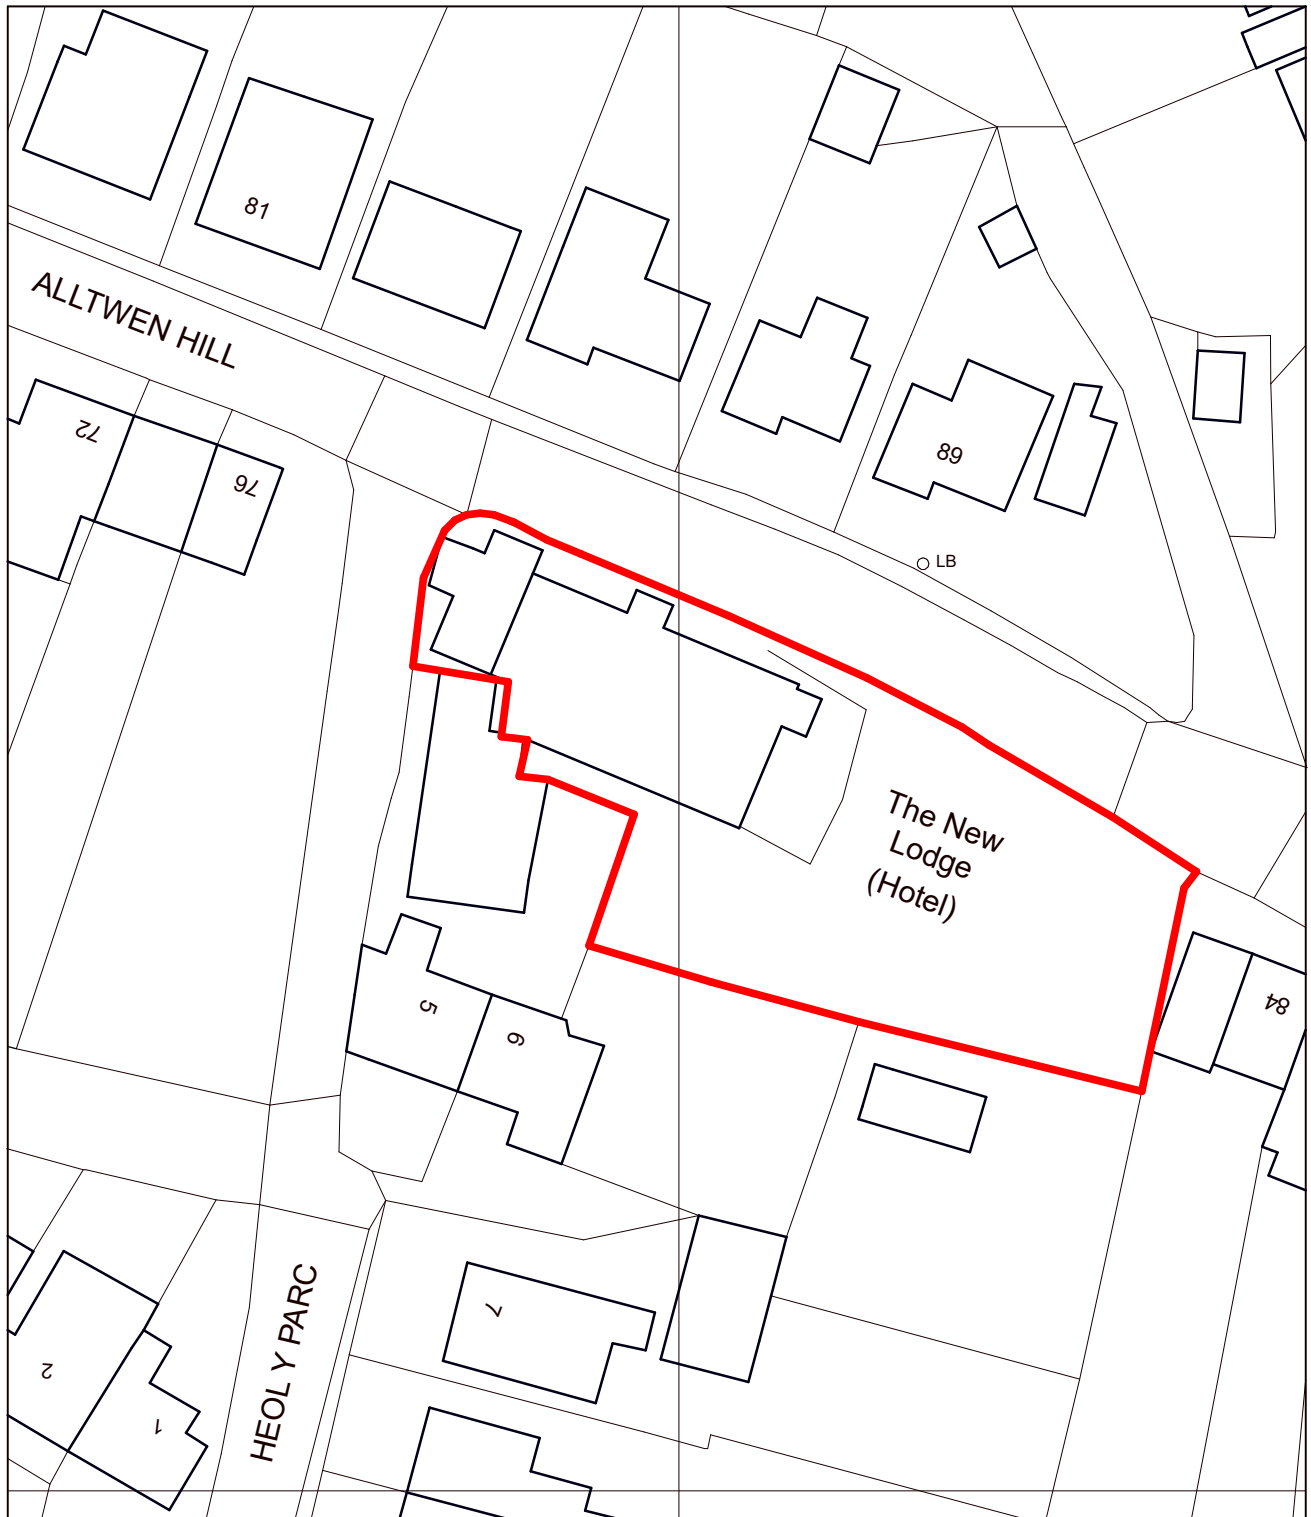


80-82 PEN-YR-ALLT HOTEL, ALLTWEN HILL, ALLTWEN, PONTARDAWE  
KG Inspired Property Ltd

**SCHEME DESIGN: Block Plan**

**2341-05A**

1:500 @ A4

April 2024

