



28 Cwrt y Carw Fence Line Drawing - Location Plan

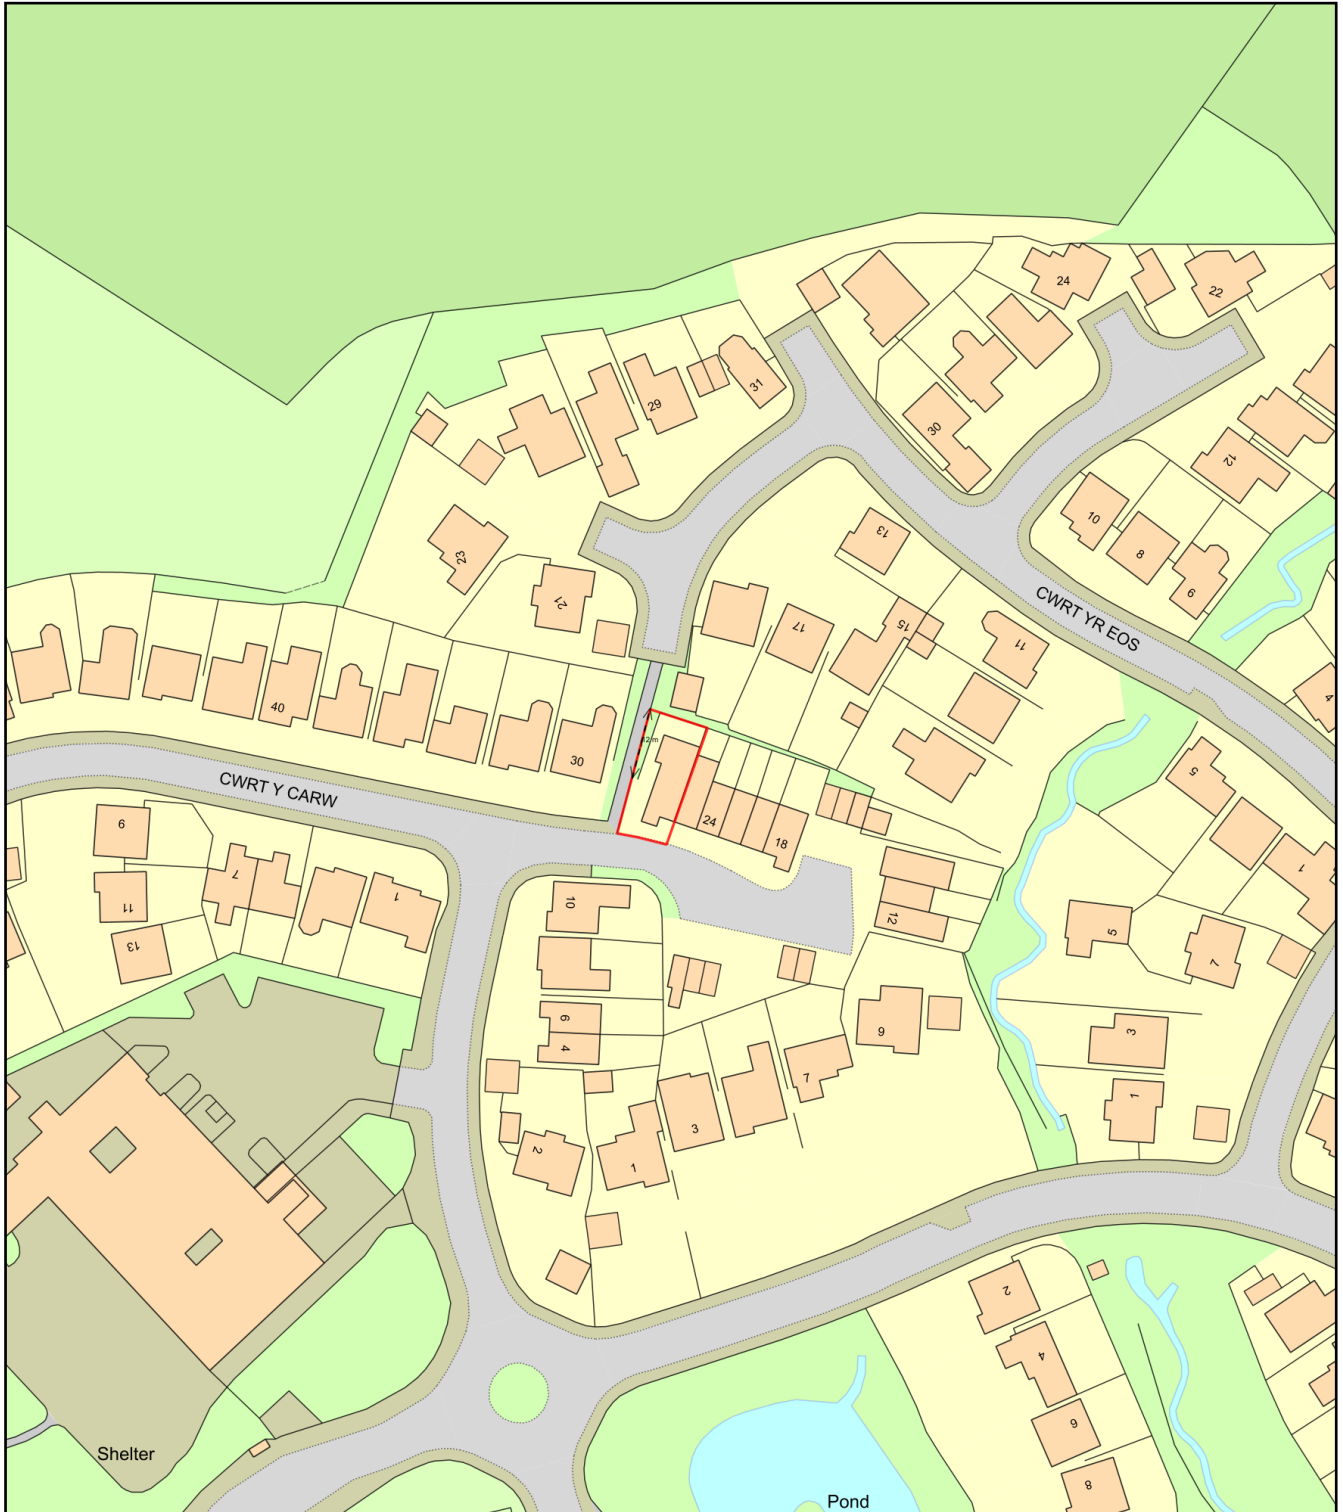

0 50
Metres

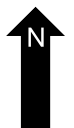

Plan Produced for: Martyn Ashton

Date Produced: 09 Apr 2024

Plan Reference Number: TQRQM24100115142030

Scale: 1:1250 @ A4