


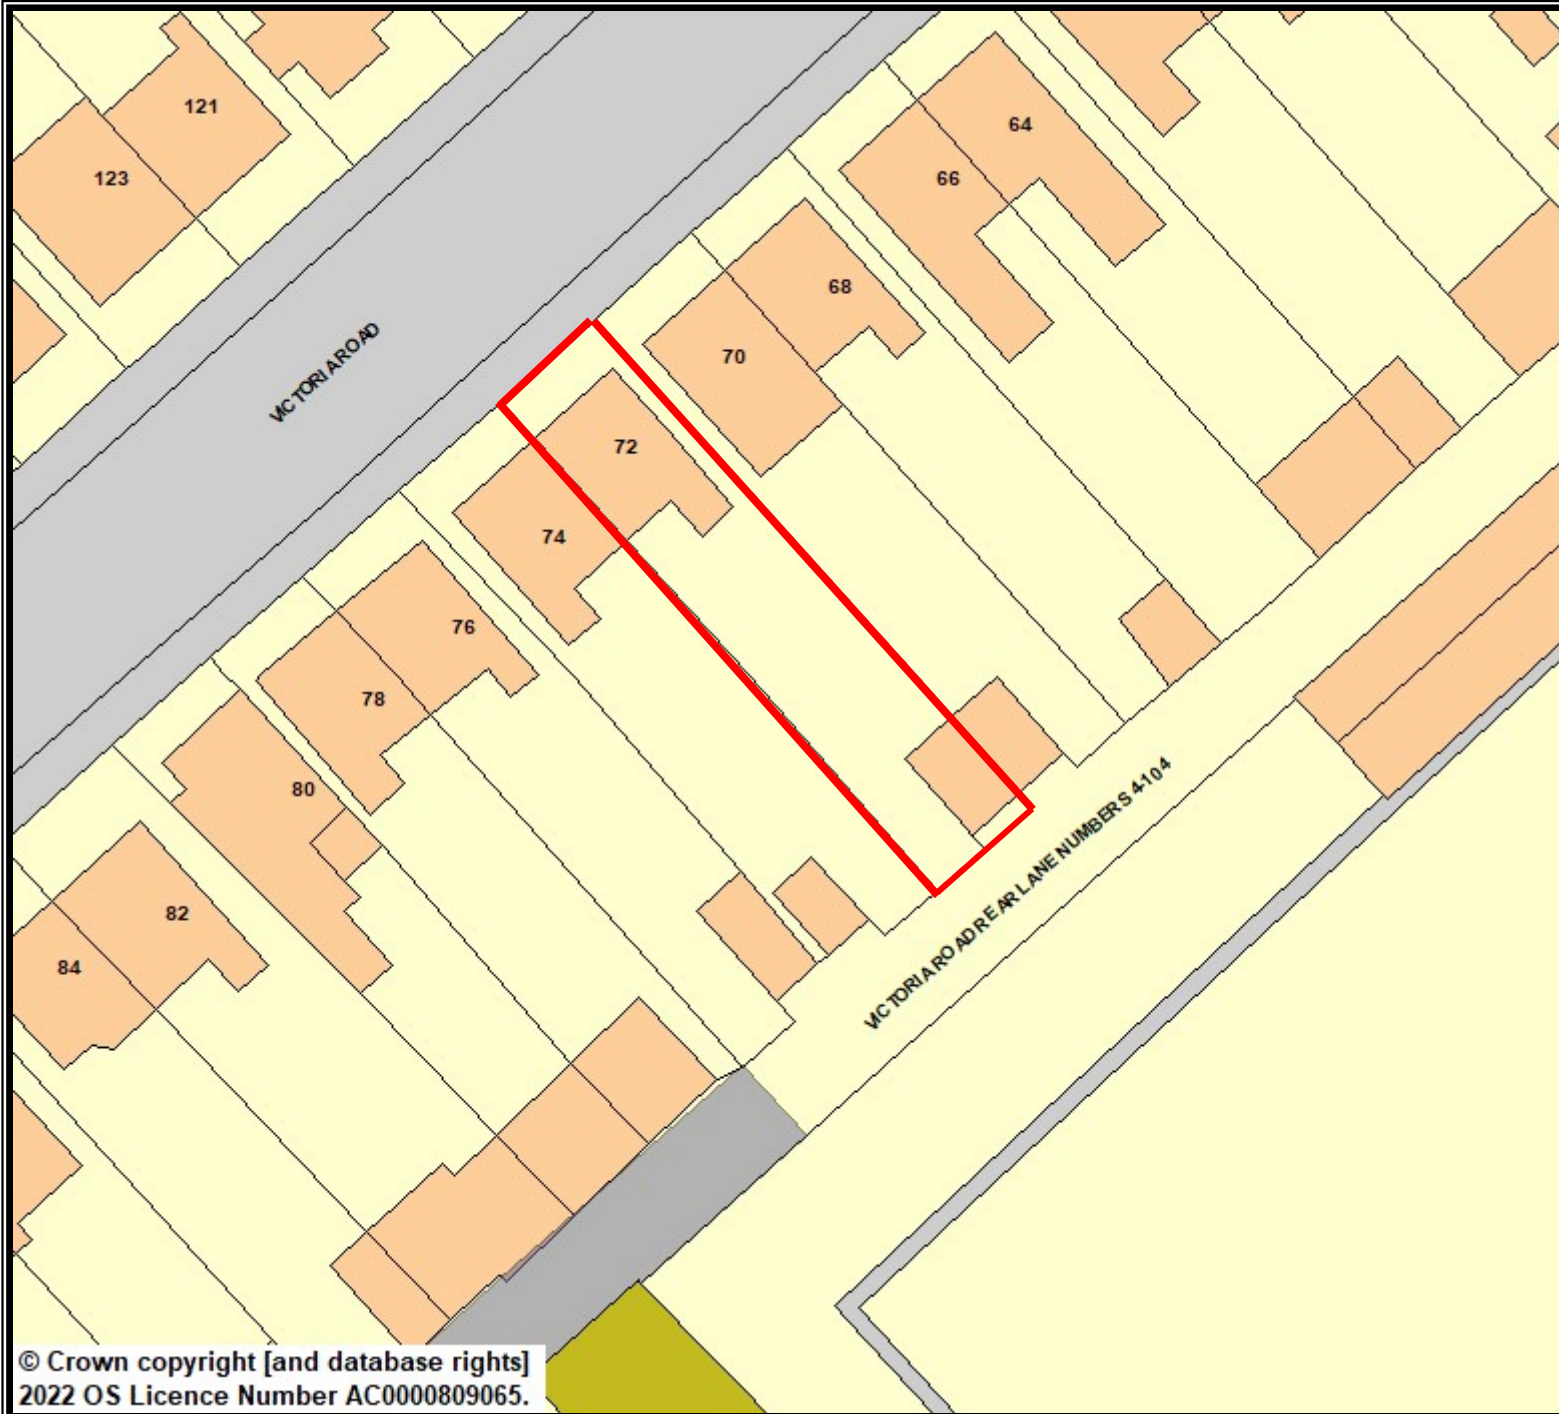

Location Plan

72 Victoria Road
Port Talbot
SA12 6AD



Date: 03/05/2024

Scale: NTS

Drawing No:

Rev: