



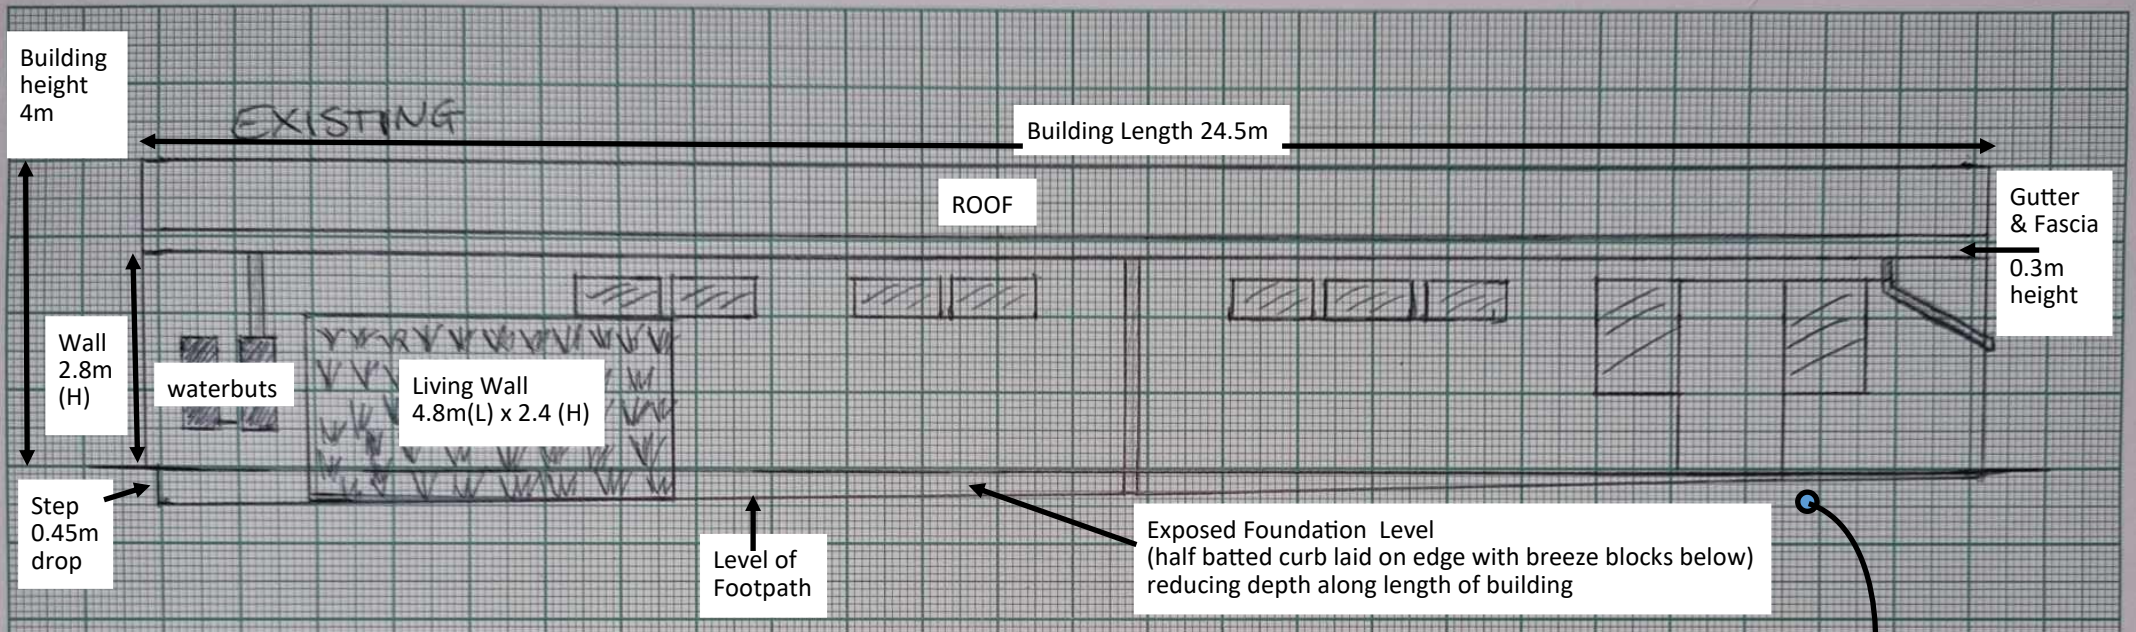

Scale 1:100



PROPOSED

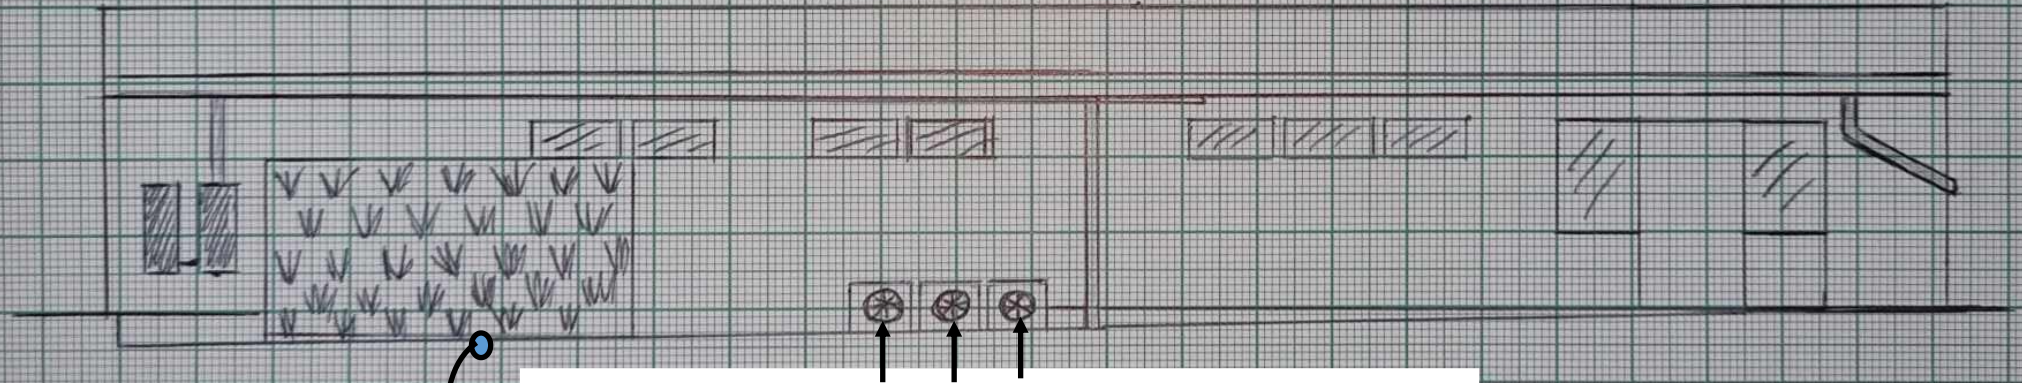

Addition of 3 heat pumps 0.63m(H) x 0.8m(W) x 0.3(D)
Situating on path level atop 0.1m high rubber feet

Scale 1:100



Heat pumps will be located side by side with a 0.1m gap between each in the space between the drain covers and bricks that can be seen in the picture