


THIS INFORMATION IS CONFIDENTIAL AND THE PROPERTY OF SIRIUS. IT IS RELEASED ON CONDITION THAT NONE OF THE INFORMATION SHALL BE DISCLOSED TO ANY THIRD PARTY OR REPRODUCED IN WHOLE OR PART WITHOUT THE PRIOR CONSENT IN WRITING OF SIRIUS.

KEY

CONCRETE HARDSTANDING
EXTENSION

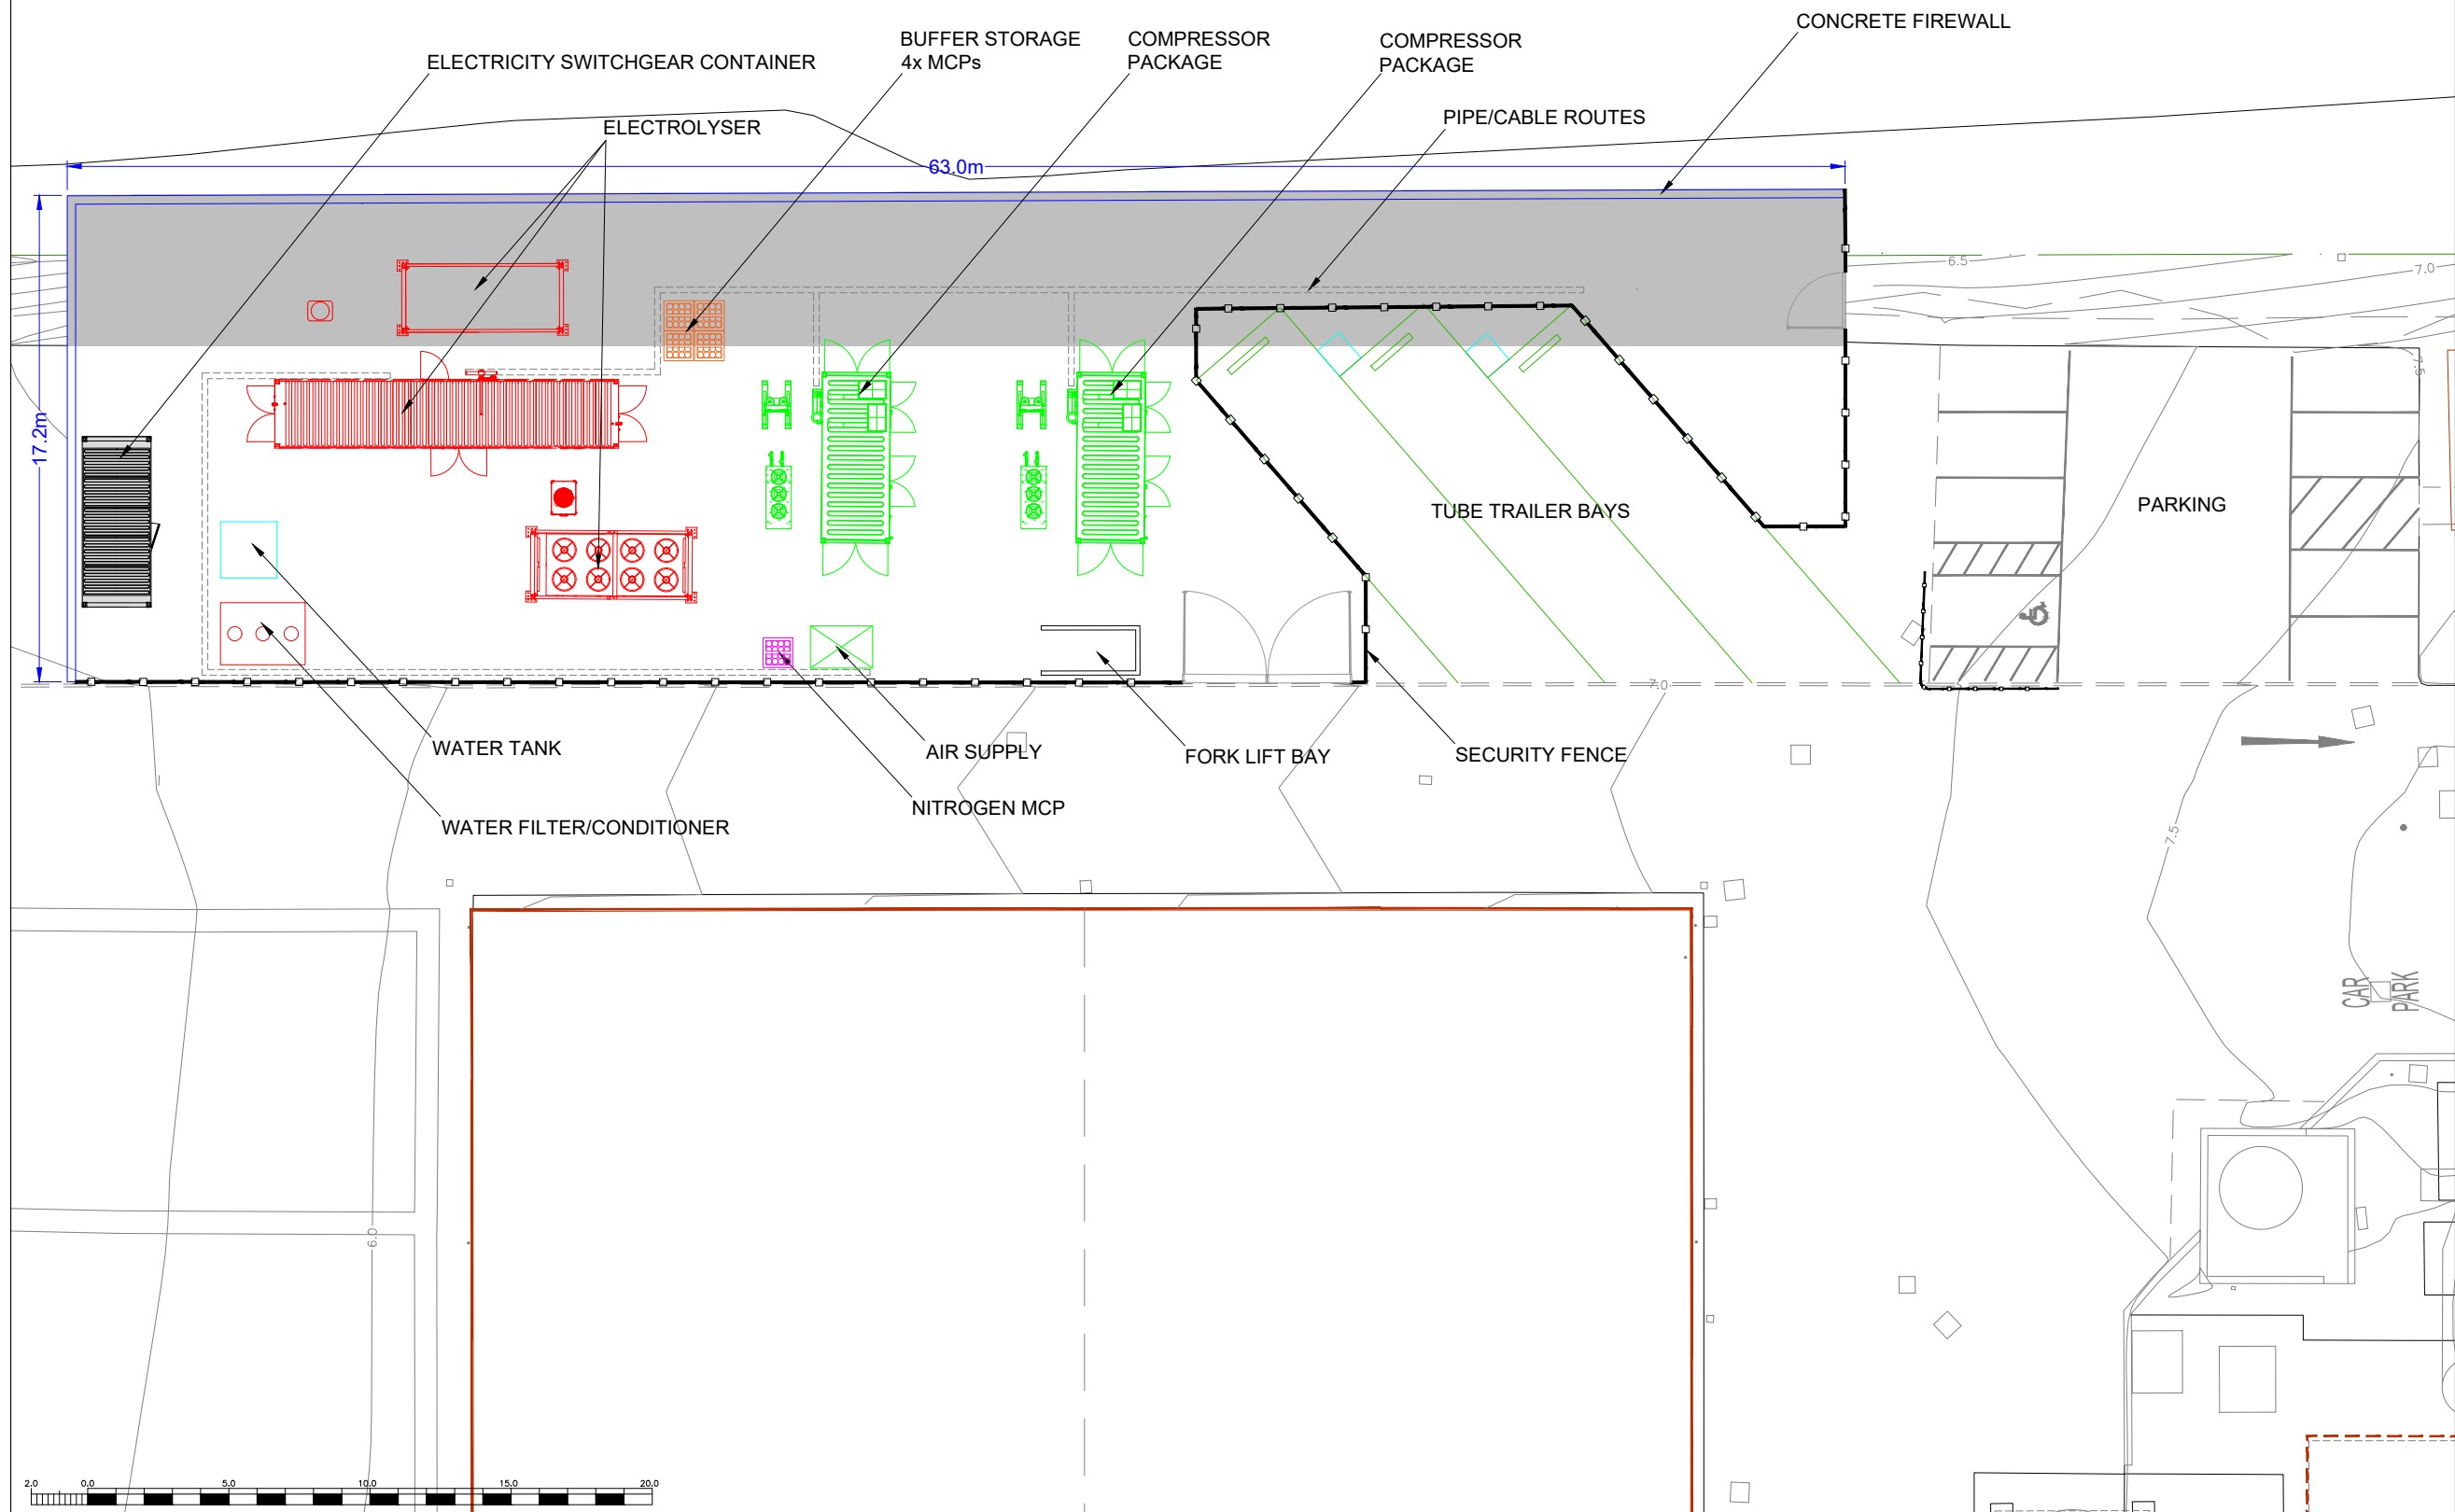

REV	DESCRIPTION	DATE	BY

CLIENT

PROTIUM



4245 Park Approach, Thorpe Park, Leeds. LS15 9GB. 0113 264 9960

JOB TITLE

MARGAM HYDROGEN
PRODUCTION FACILITY

DRAWING TITLE

GENERAL ARRANGEMENT

DRAWN	DATE	APPROVED	DATE
S.T.	26/4/2024	F.W.	26/4/2024
SCALE	SHEET	DRAWING NUMBER	REVISION
1:500	A3L	PRO1000/02/04	0