



THIS INFORMATION IS CONFIDENTIAL AND THE PROPERTY OF SIRIUS. IT IS RELEASED ON CONDITION THAT NONE OF THE INFORMATION SHALL BE DISCLOSED TO ANY THIRD PARTY OR REPRODUCED IN WHOLE OR PART WITHOUT THE PRIOR CONSENT IN WRITING OF SIRIUS.

NOTES

- SEE DRAWING NUMBER PRO1000/02/03 FOR LOCATION OF SECTIONS

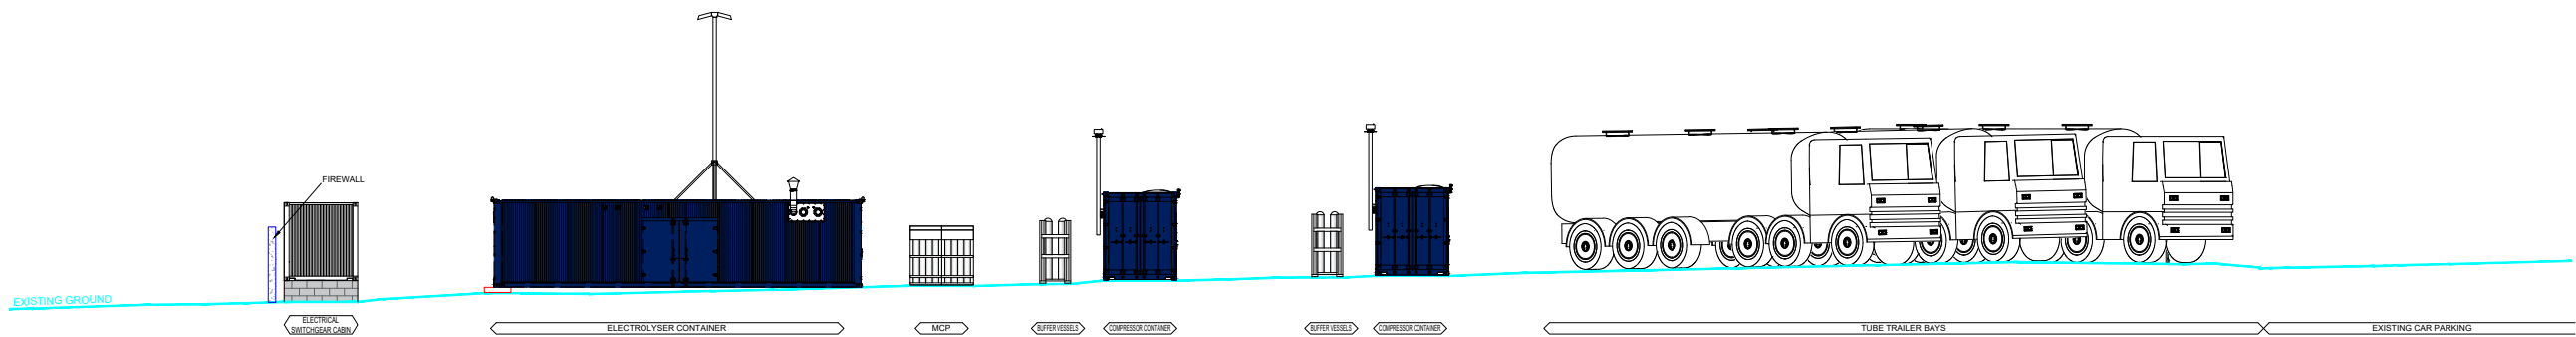

SECTION A-A

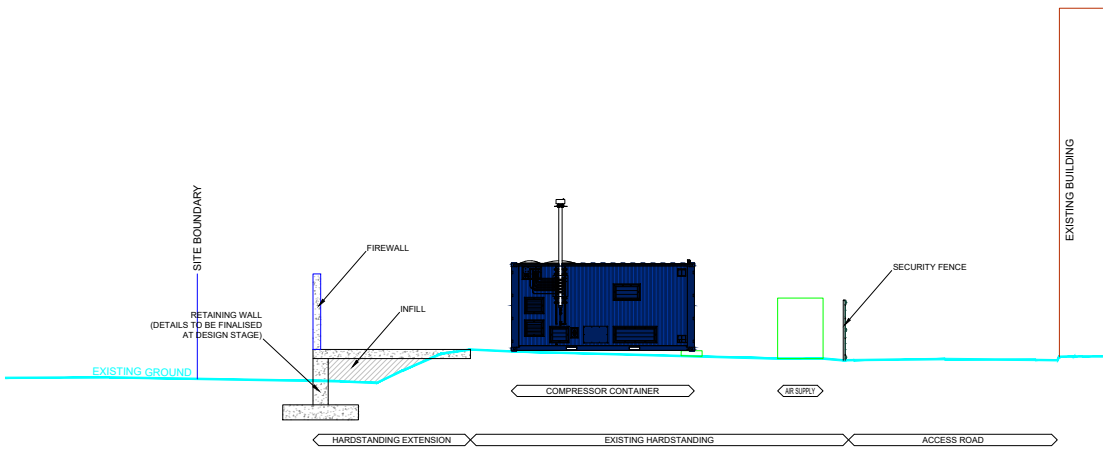

SECTION B-B



REV	DESCRIPTION	DATE	BY

CLIENT

PROTIUM

sirius Planning

4245 Park Approach, Thorpe Park, Leeds. LS15 8GB. 0113 264 9960

JOB TITLE

MARGAM HYDROGEN PRODUCTION FACILITY

DRAWING TITLE

SITE SECTIONAL VIEWS

DRAWN	DATE	APPROVED	DATE
S.T	26/4/2024	F.W	26/4/2024
SCALE	SHEET	DRAWING NUMBER	REVISION
1:500	A3L	PRO1000/02/06	0