



THIS INFORMATION IS CONFIDENTIAL AND THE PROPERTY OF SIRIUS. IT IS RELEASED ON CONDITION THAT NONE OF THE INFORMATION SHALL BE DISCLOSED TO ANY THIRD PARTY OR REPRODUCED IN WHOLE OR PART WITHOUT THE PRIOR CONSENT IN WRITING OF SIRIUS.

NOTES


1. ALL DIMENSIONS IN MILLIMETRES

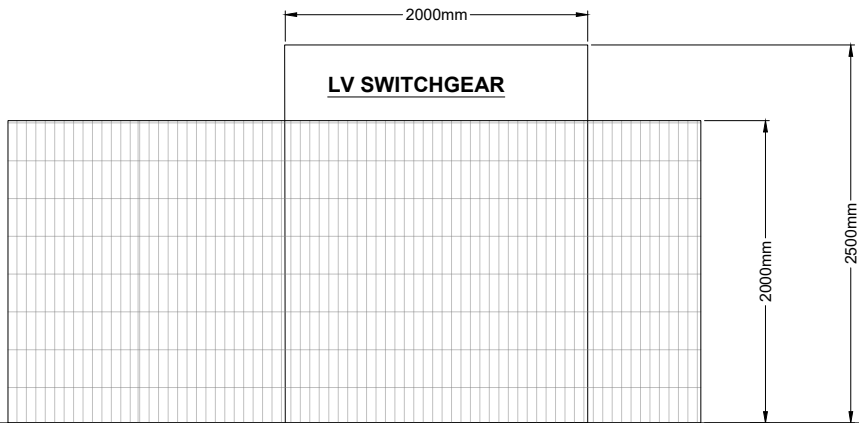


EASTERN ELEVATION

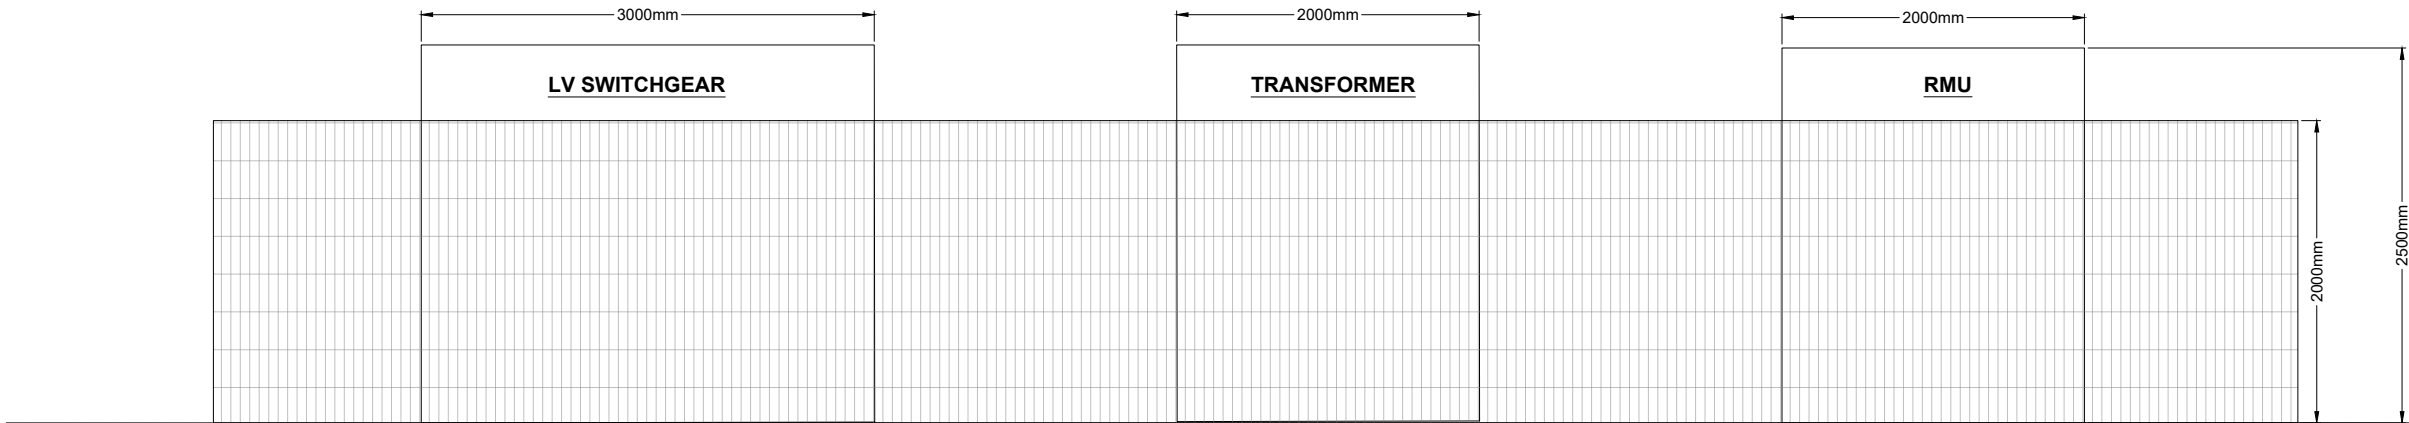

NORTHERN ELEVATION

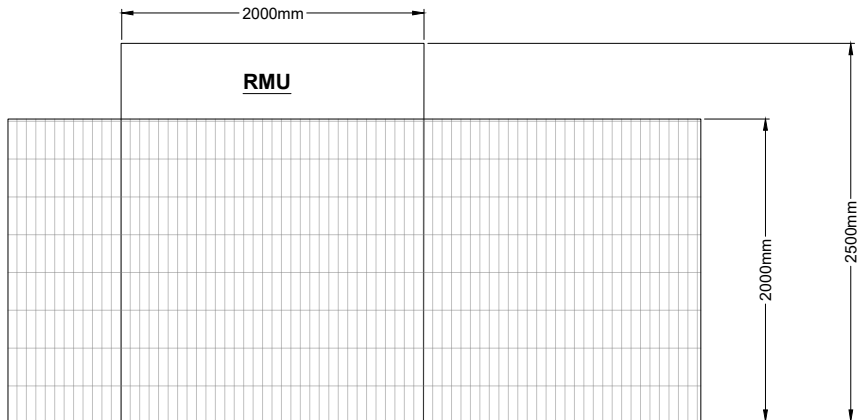


WESTERN ELEVATION

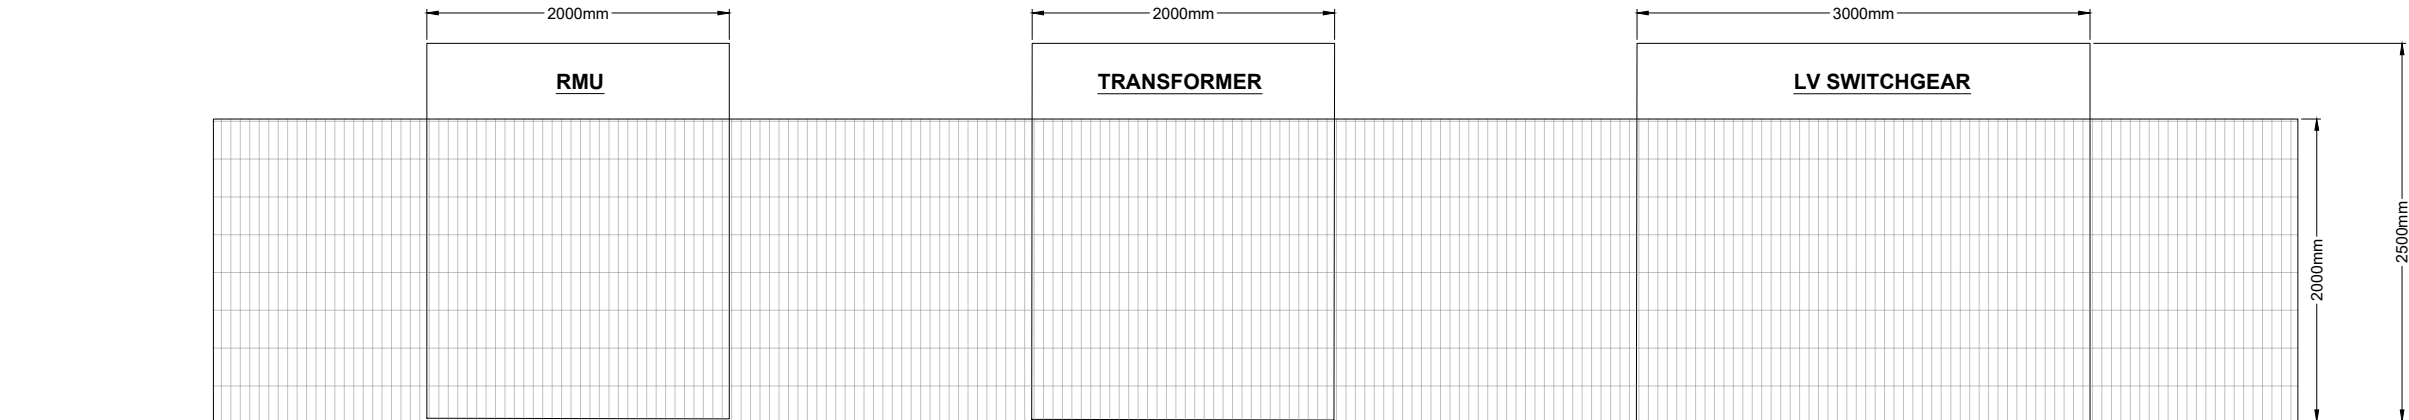


SOUTHERN ELEVATION

GRAVEL HARDSTANDING

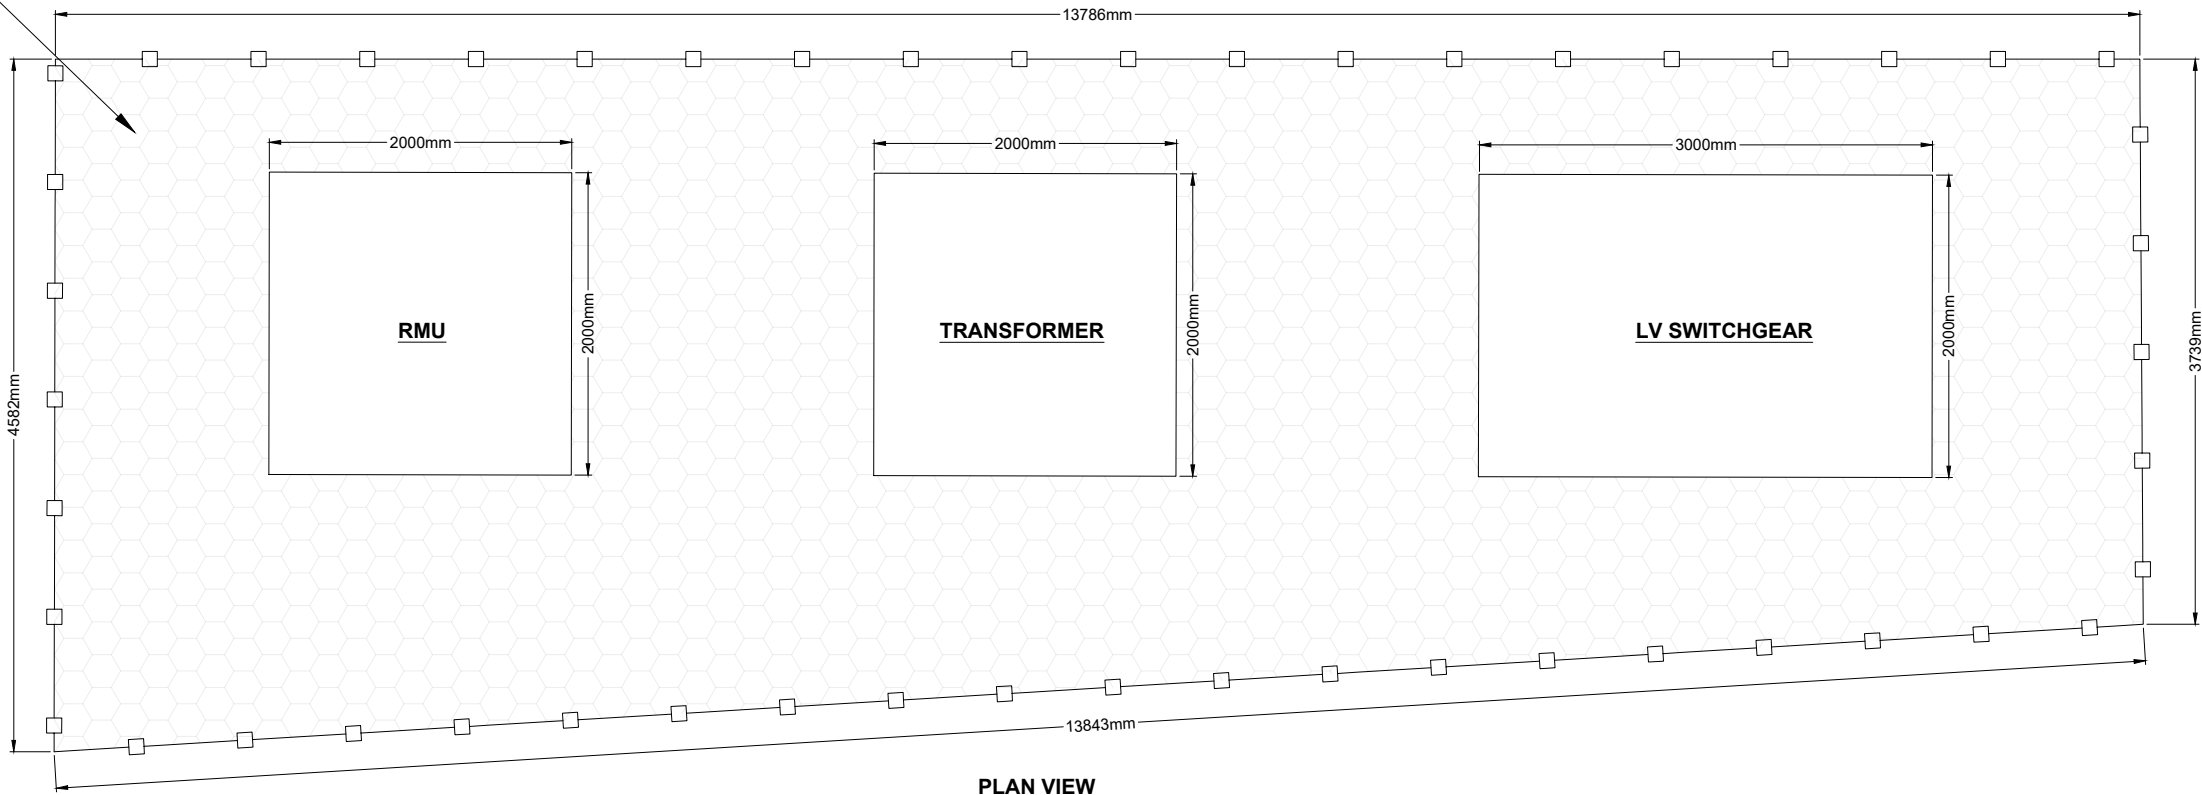

PLAN VIEW

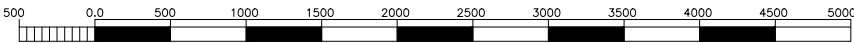

REV	DESCRIPTION	DATE	BY
-----	-------------	------	----

CLIENT

PROTIUM



MARGAM HYDROGEN PRODUCTION FACILITY

ELECTRICITY SUBSTATION DETAILS

DRAWN	DATE	APPROVED	DATE
S.T	26/4/2024	F.W	26/4/2024

SCALE	SHEET	DRAWING NUMBER	REVISION
1:50	A2L	PRO1000/02/10	0