



Caewern House, Neath

Tree Constraints Plan

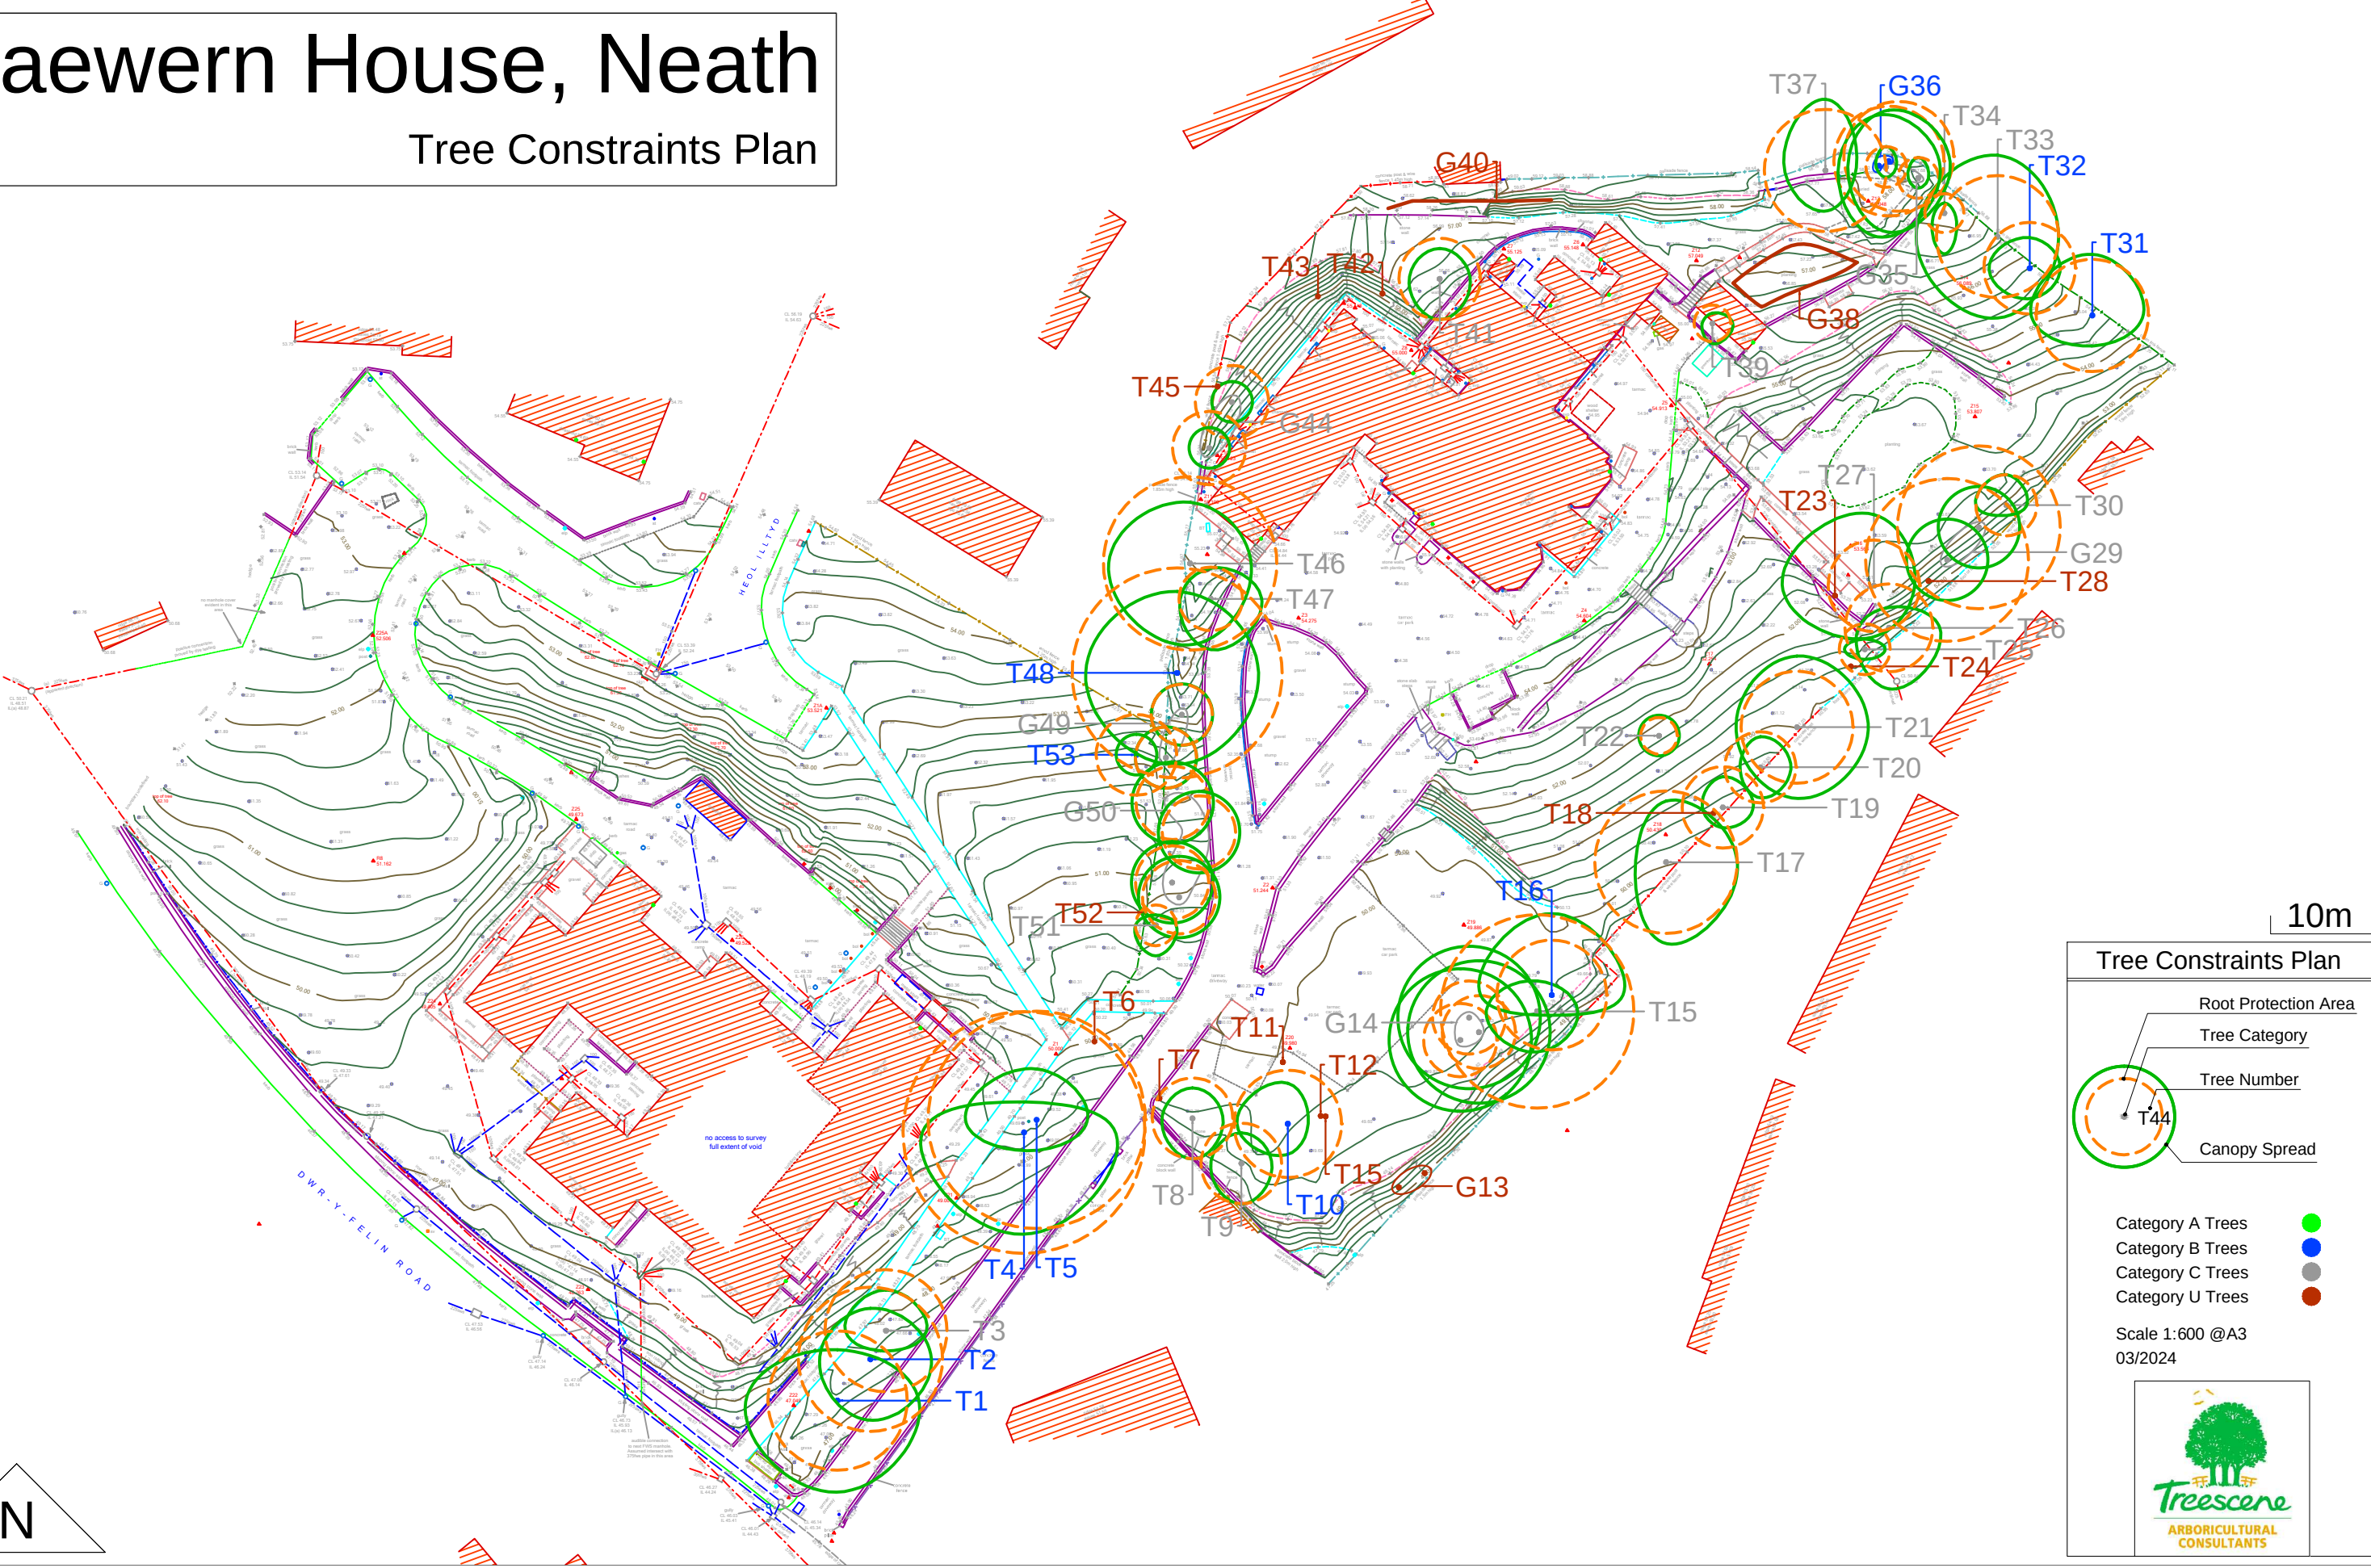

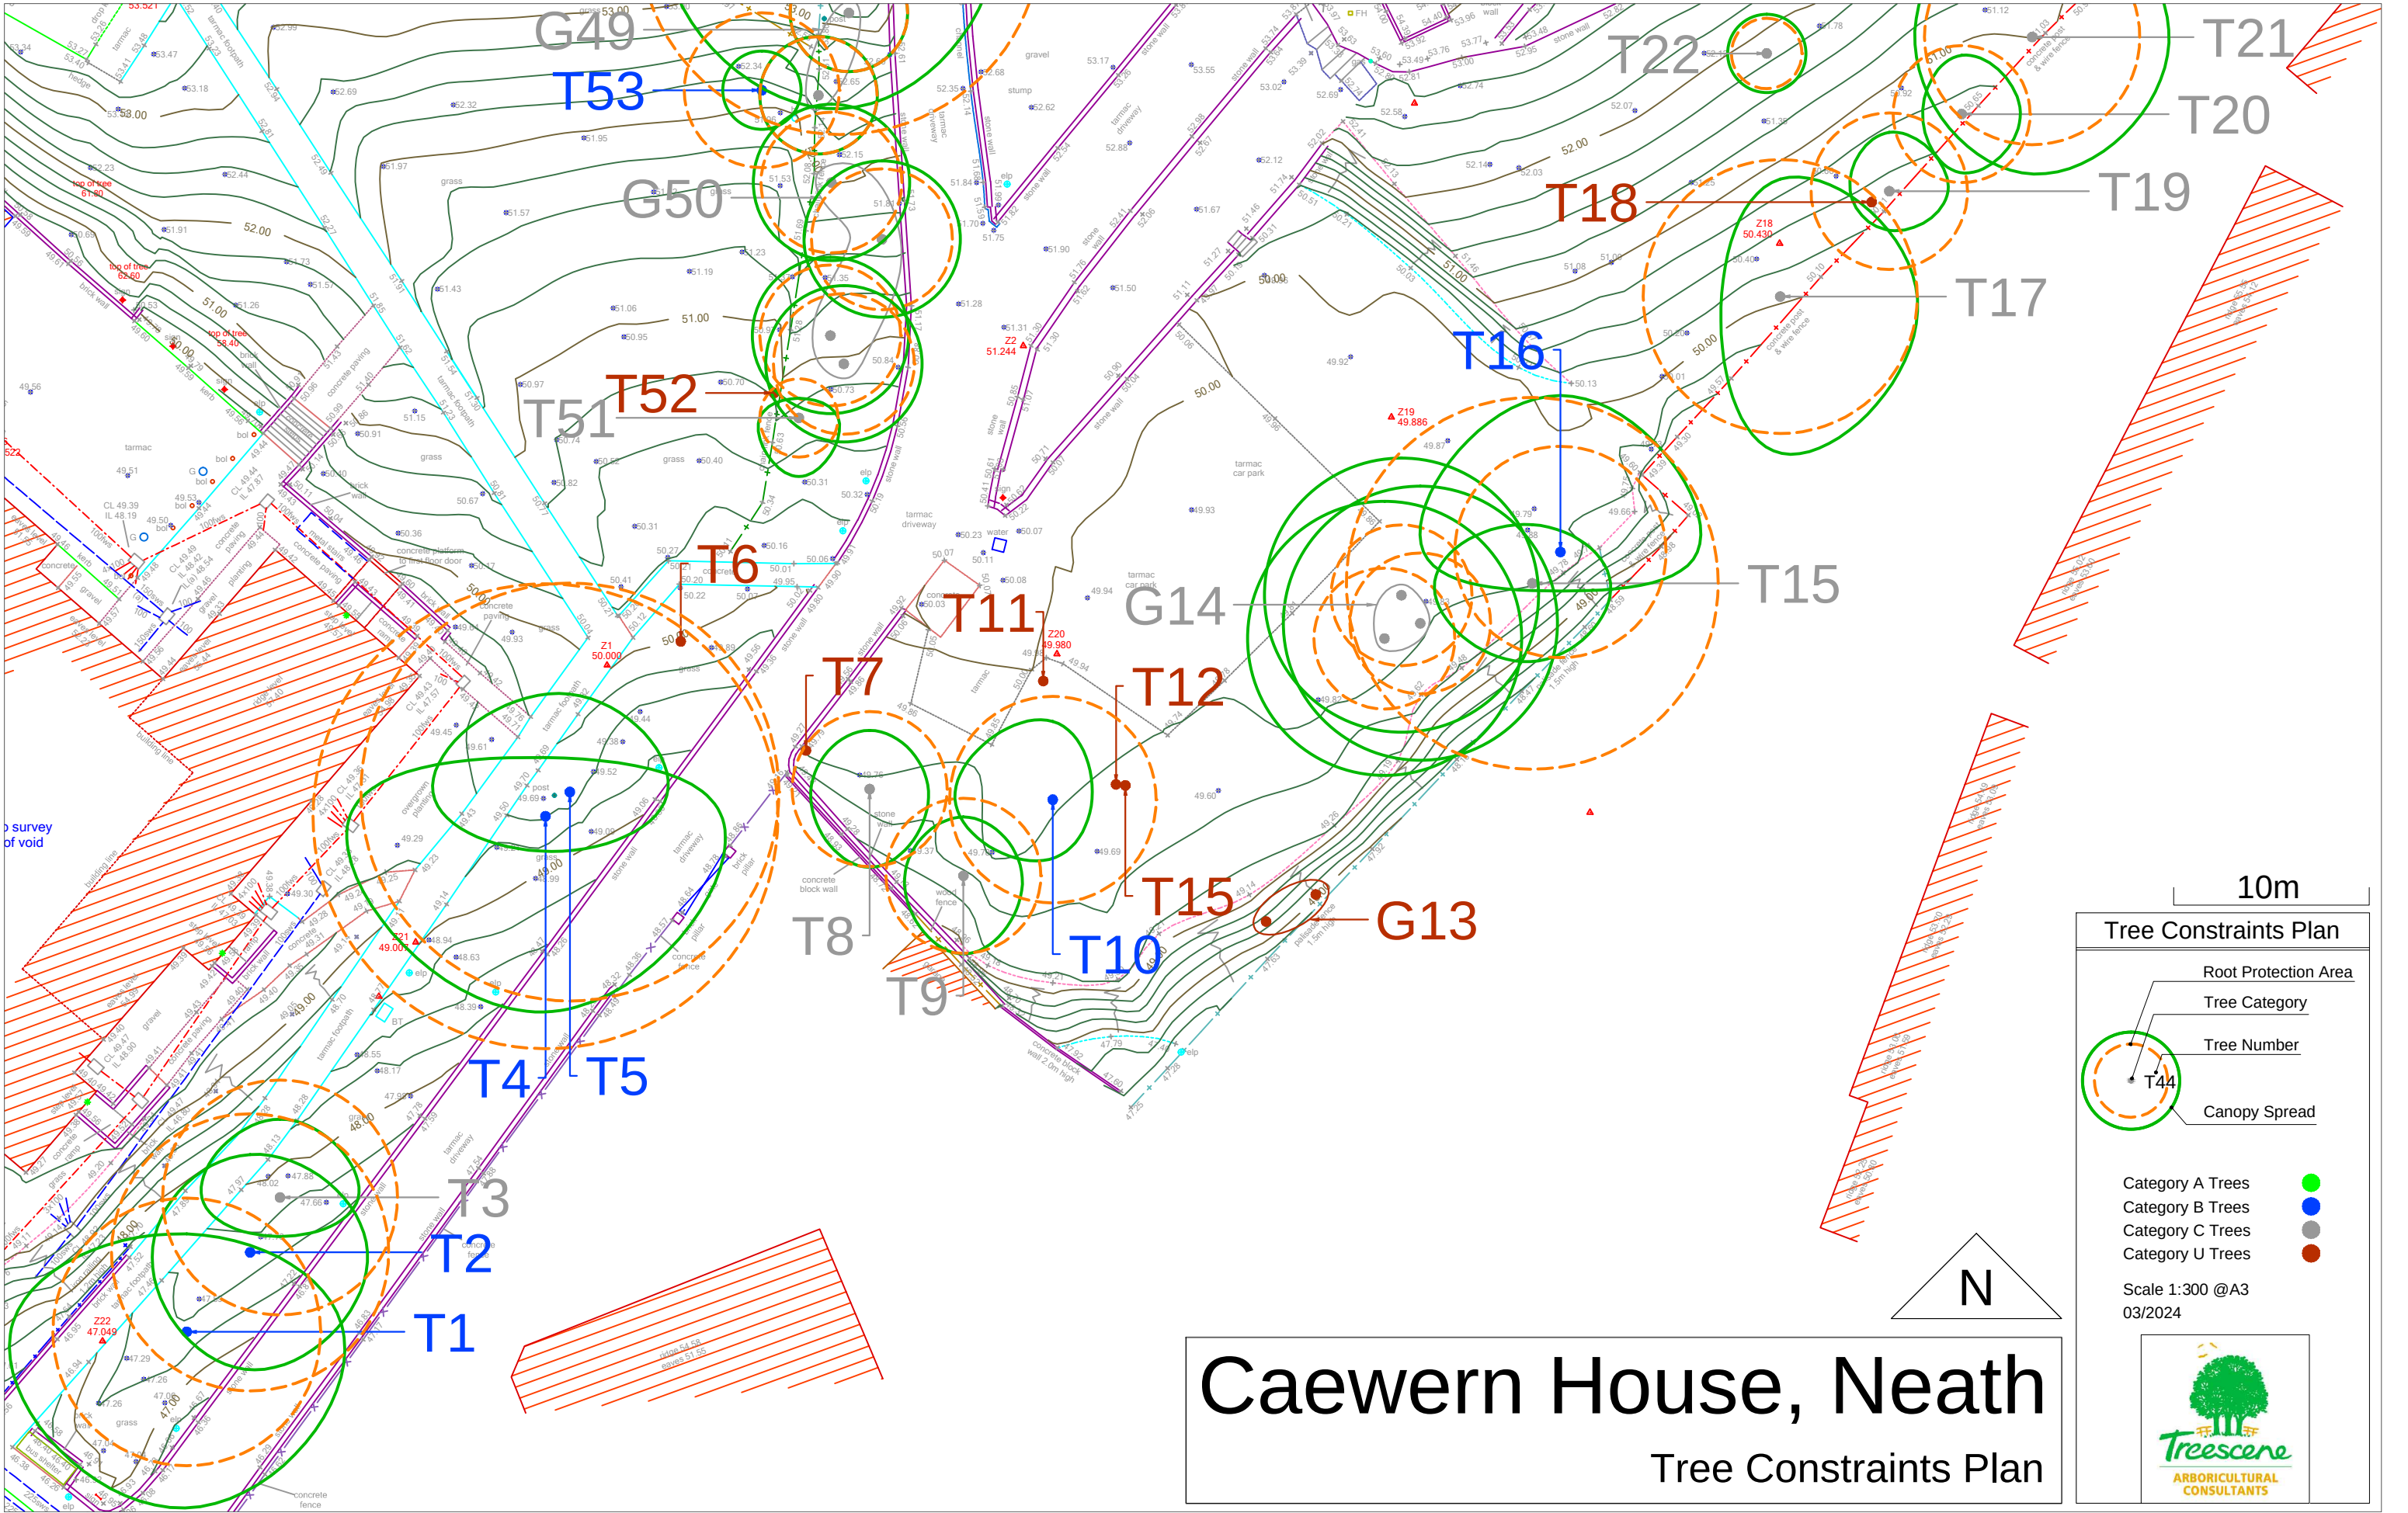

Caewern House, Neath

Tree Constraints Plan

10m

Tree Constraints Plan

Root Protection Area
Tree Category
Tree Number
Canopy Spread

Category A Trees
Category B Trees
Category C Trees
Category U Trees

Scale 1:300 @A3
03/2024


Treescene
ARBORICULTURAL
CONSULTANTS

Tree Constraints Plan

10m

Canopy Spread

Category U Trees

Scale 1:300 @A3
03/2024

