

Traffic Signal Specification

Signal light dimensions	L 407mm x W 269mm x H 770mm
-------------------------	-----------------------------

Stop Sign Dimensions


Stop sign dimensions	W 500mm x H 500mm
----------------------	-------------------

Rail Gate Specification

Heavy duty hydraulically operated automatic barrier

Height	2000mm (installed above ground)
Boom Length	7000mm
Boom Width	150mm
Skirt Height	875mm
Cabinet Dimensions	L 510mm x W 460mm x H 1280mm
Cabinet Foundation	800mm² x D 600mm
Fixed End Rest Foundation	400mm² x D 300mm
Stop sign dimensions	W 500mm x H 500mm
Signal light dimensions	270mm W x 199mm x 770mm H

4no. lights/poles located at each rail gate. The lights/poles will be positioned 2m away from the rail gates in a perpendicular direction

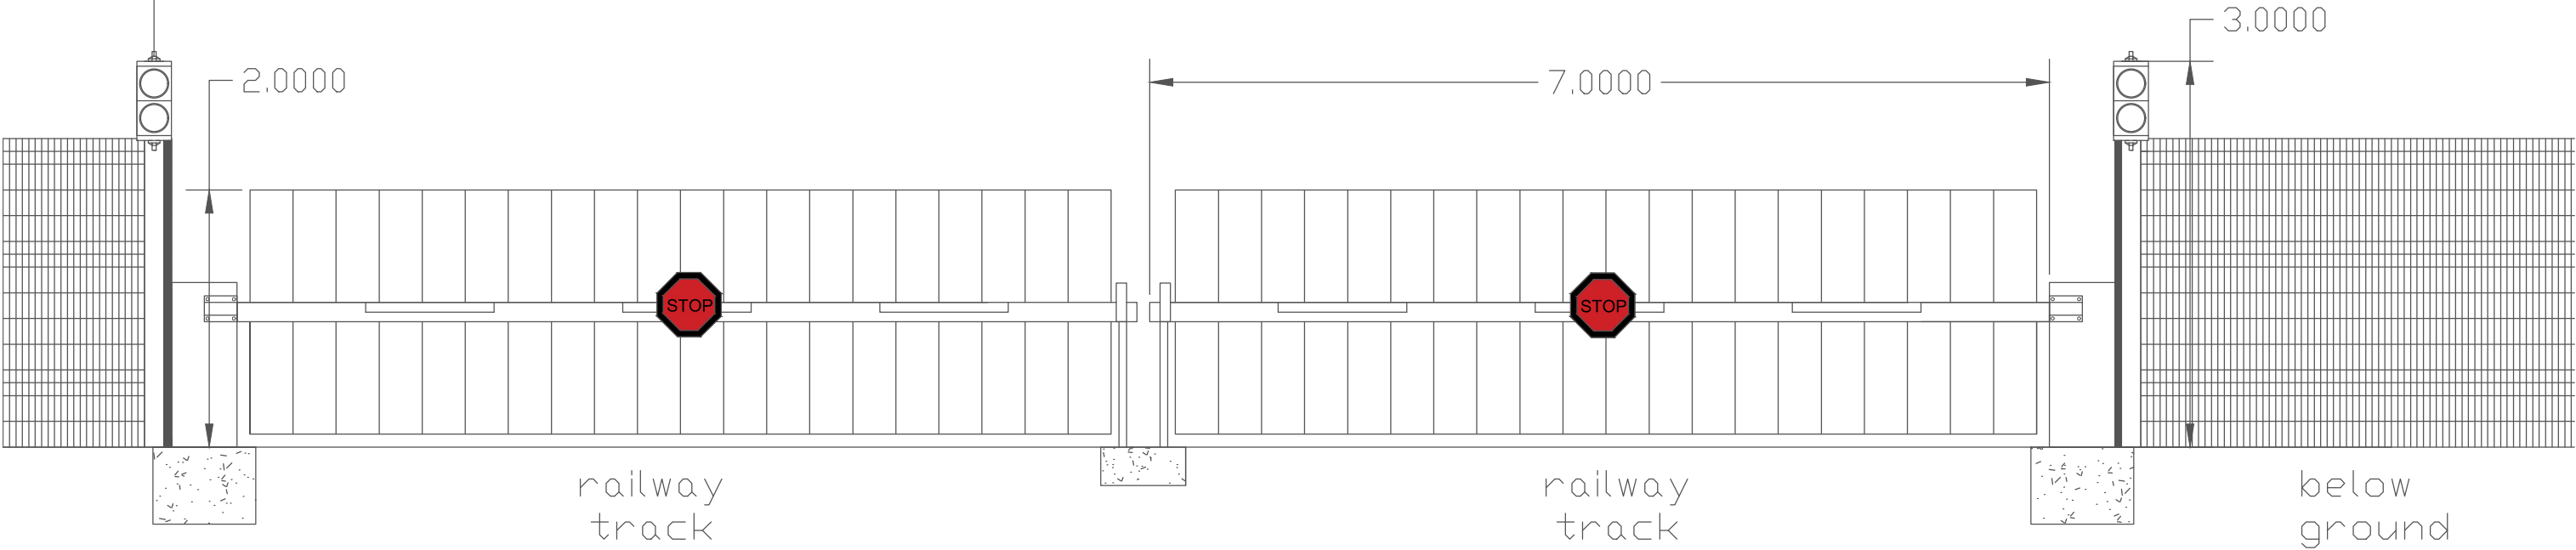

CLIENT
Tata

PROJECT
Fence Application - Port Talbot

DRAWING
Elevation of Barrier Gate

PROJECT NUMBER
TATT3054

DRAWING NUMBER
1009

CHECKED BY
DH

REVISION
B

STATUS
DRAFT

DATE
May 2024

SCALE
1:50 @ A3

