


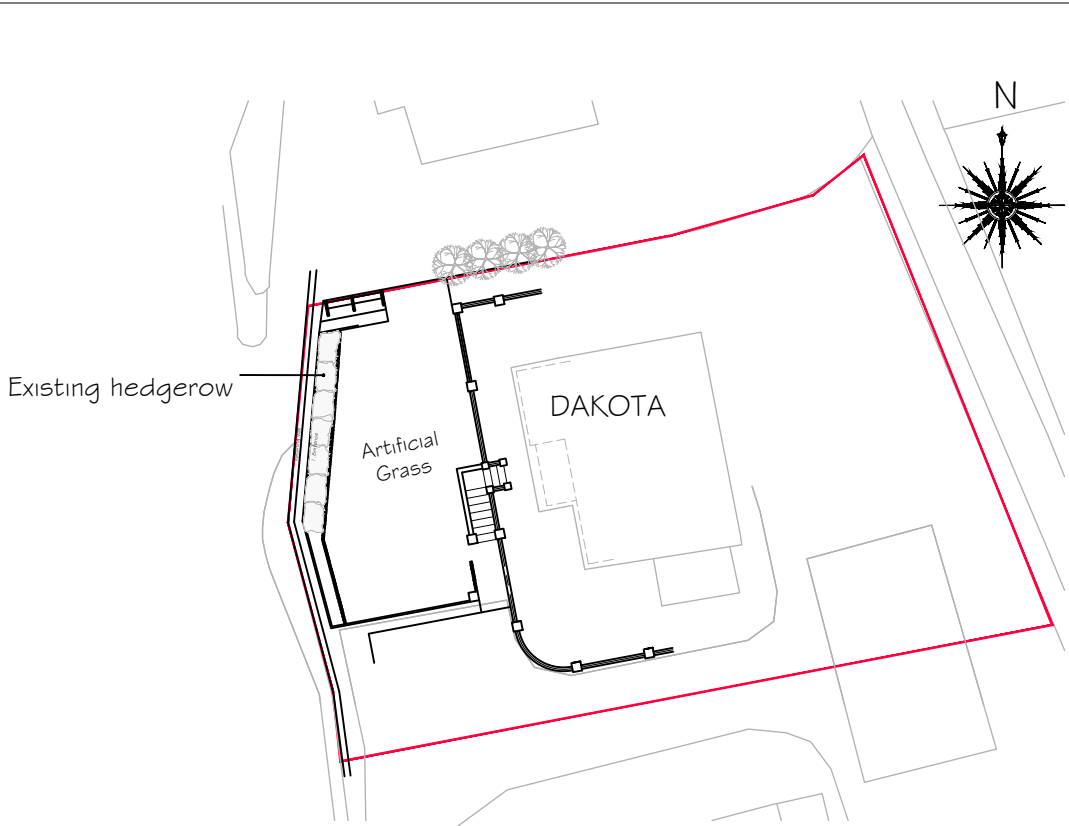


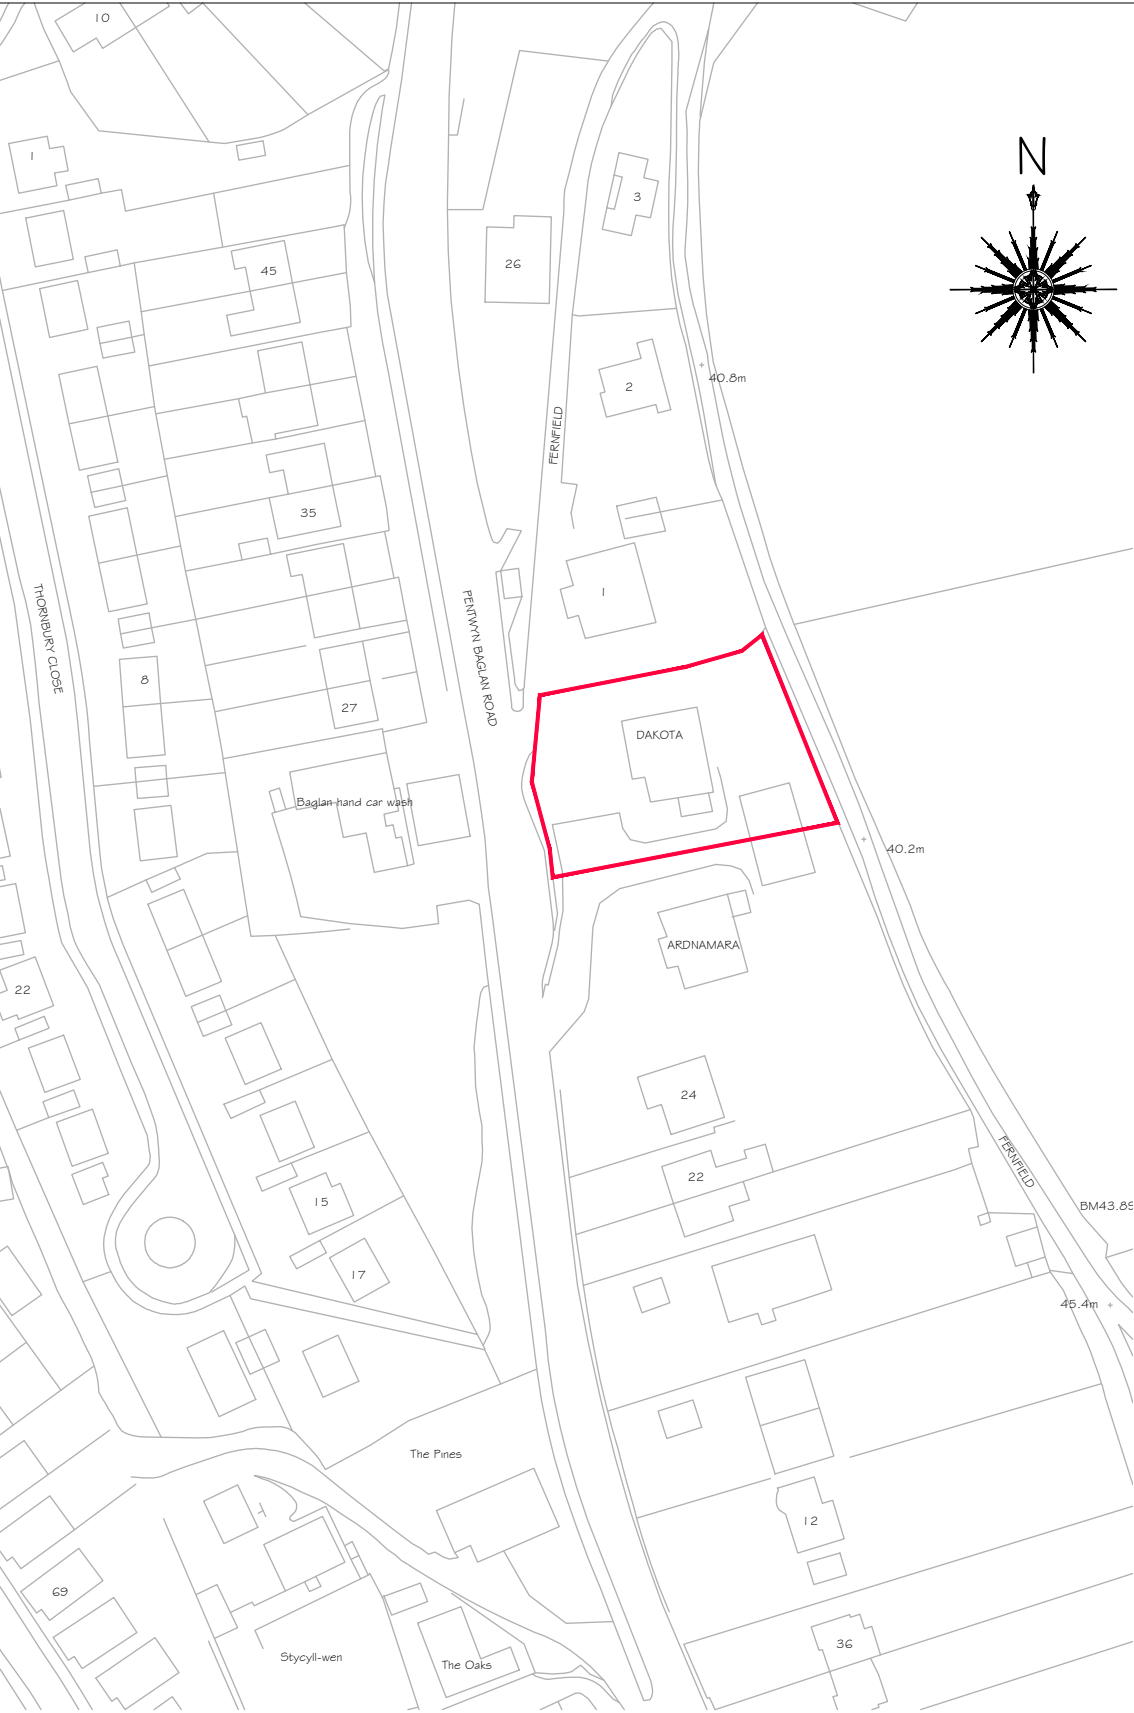

EXISTING SITE PLAN
1 : 500

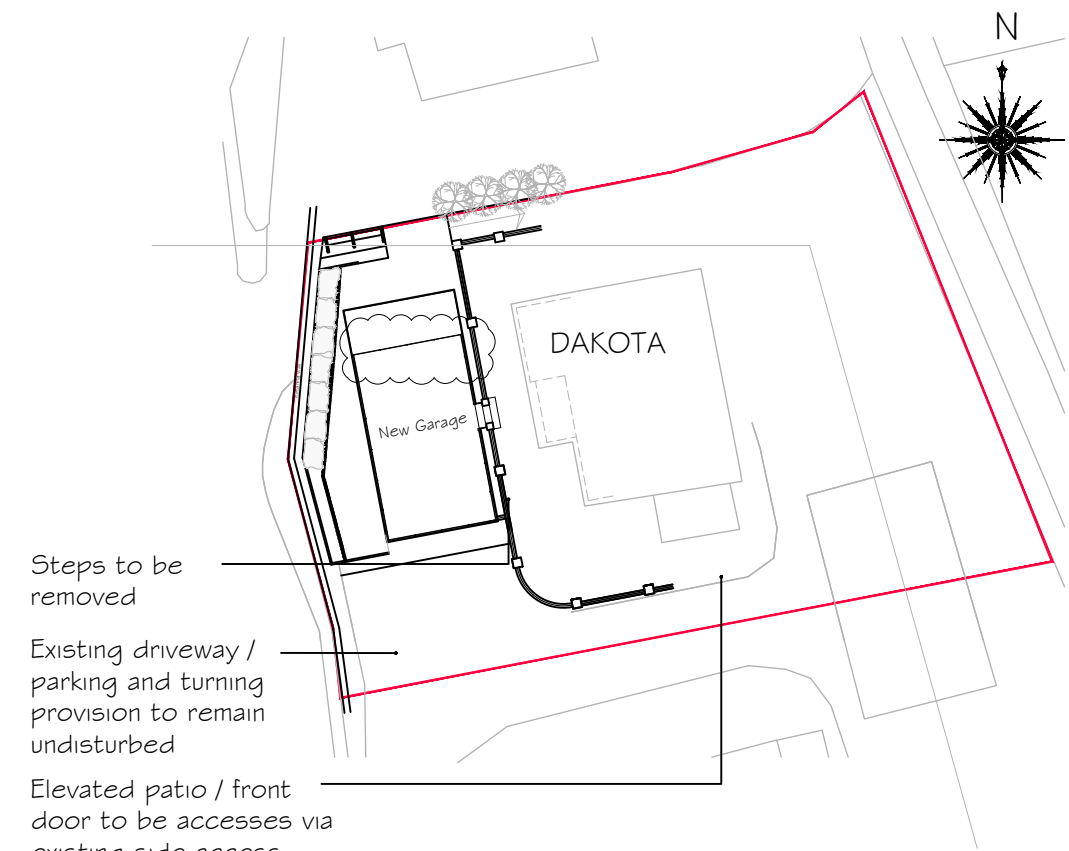

PROPOSED SITE PLAN 1 : 500

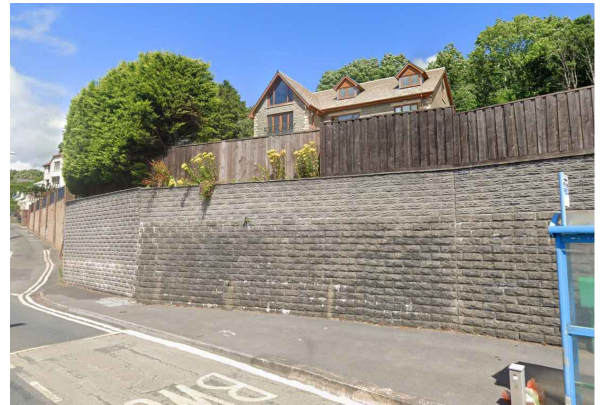

The above streetview images indicate that the property is substantially shielded from view on both the northerly and southerly approach, and the massing of the garage will be negligible