


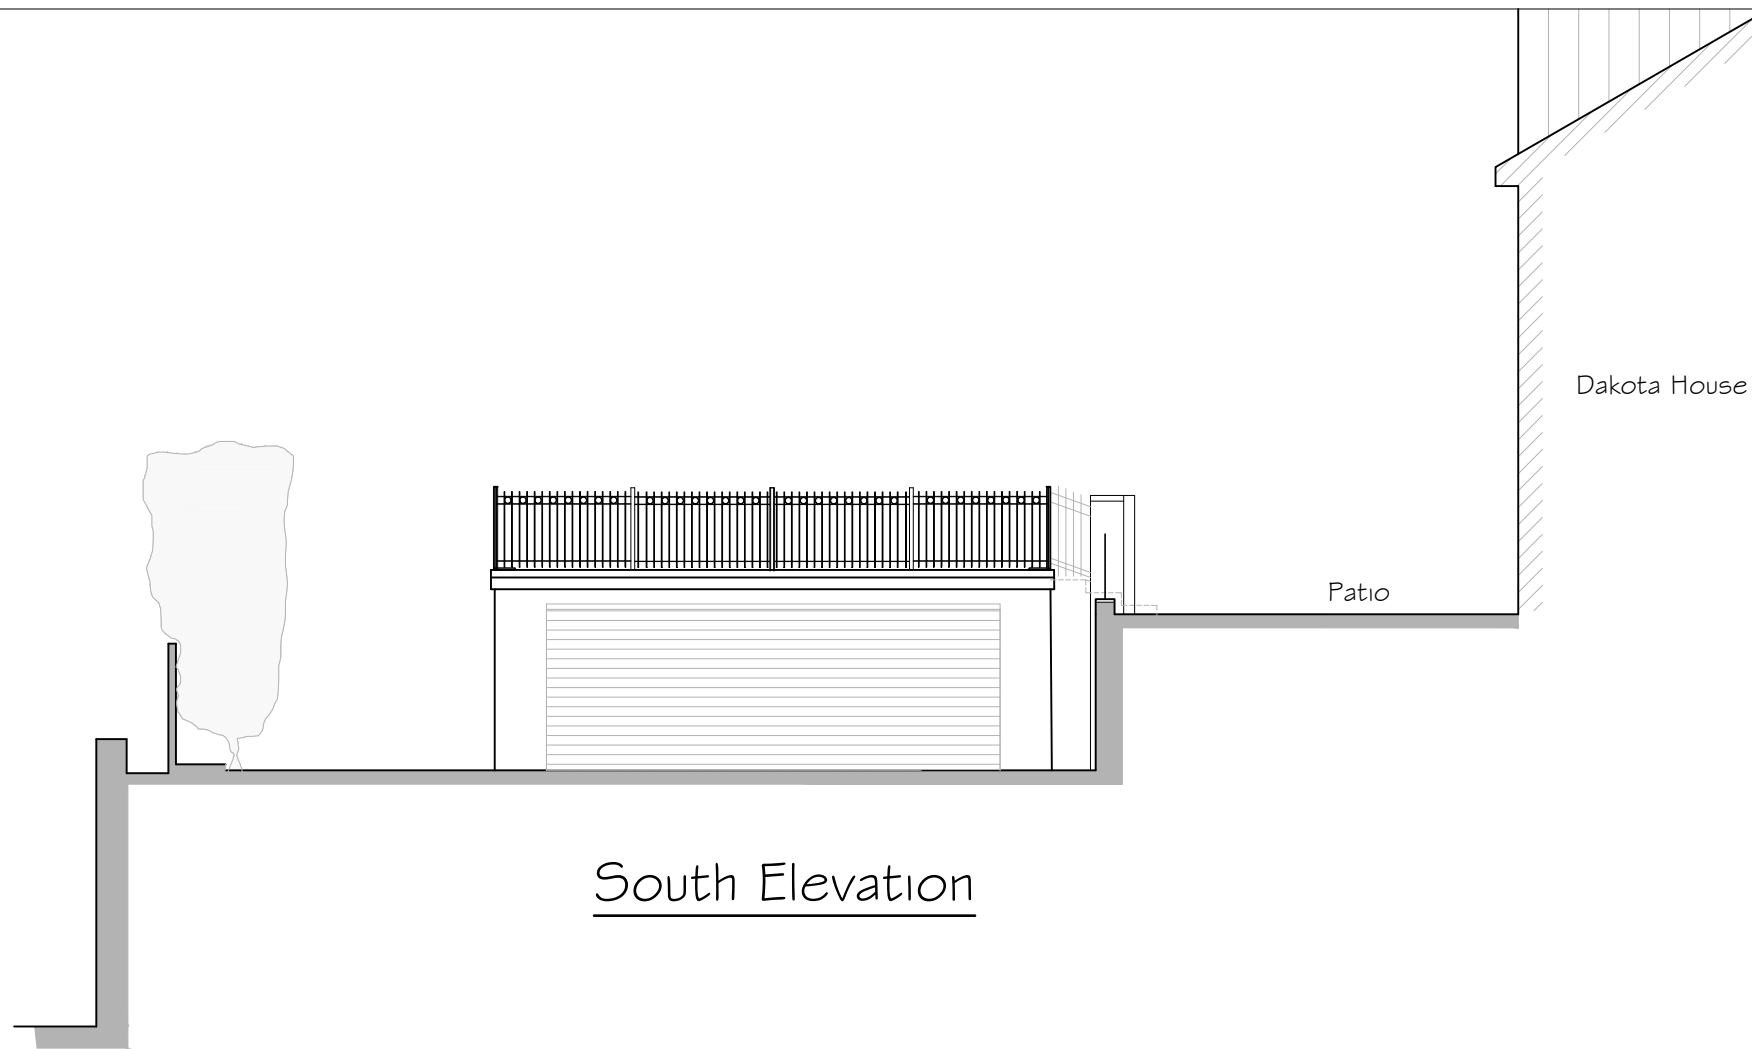

South Elevation

MATERIALS:


WALLS:
Rendered blockwork, scrapped finish,
colour Sandstone to match stone
detailing on main house.

ROOF:
Single ply rubber waterproofing layer
with artificial grass on top


RAILINGS:
Metal railings to match existing

STEPS:
New walls to stepped area to be
constructed in stonework to match
existing

DOOR:
Powder coated roller shutter

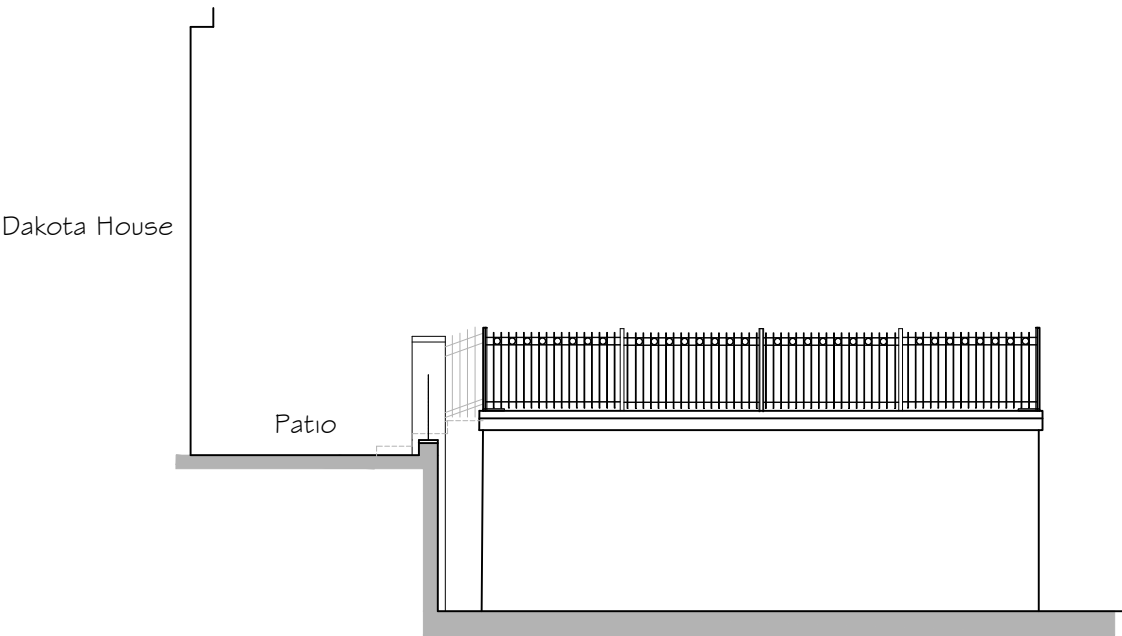

North Elevation

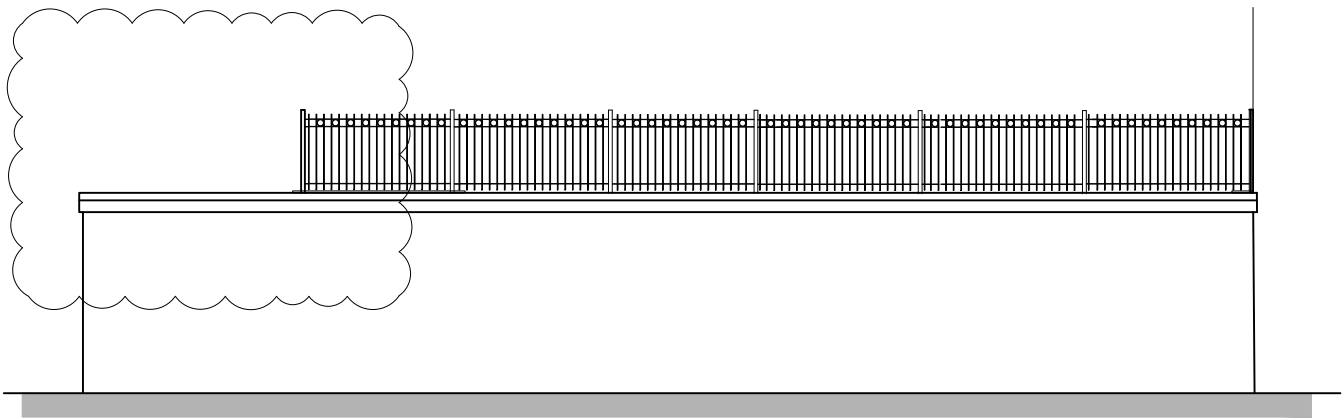

West Elevation

1 : 100