


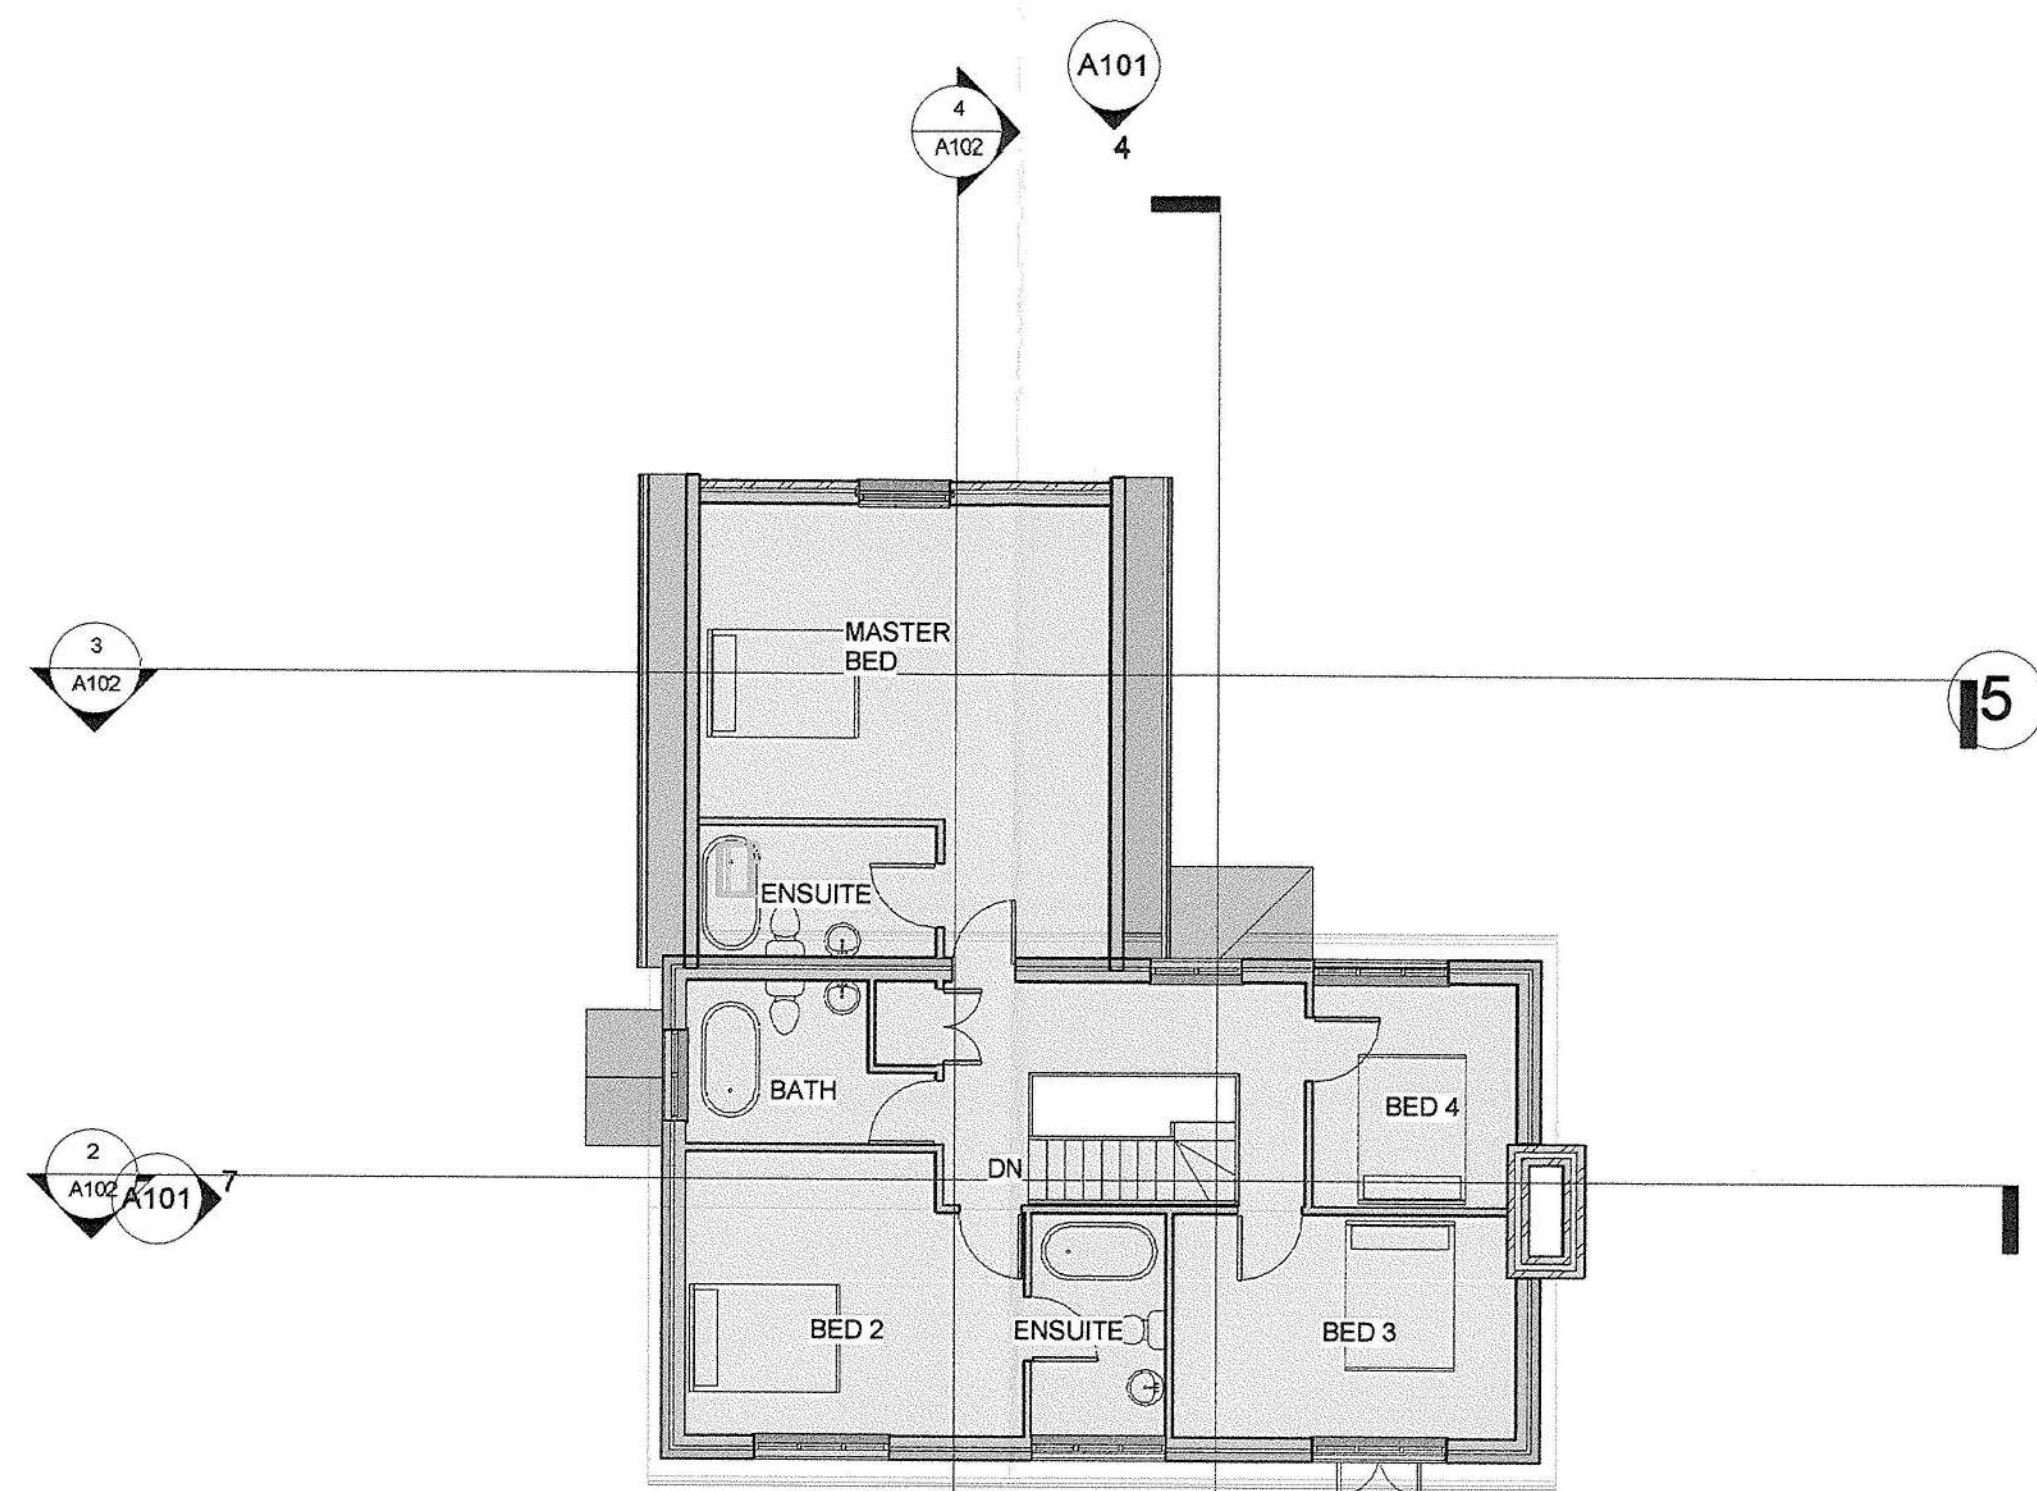

Project: **Proposed Residential Care Home**

Address: **40 Lletty Dafydd, Clyne, SA11 4BG**

Client: **Rise Care Ltd**

