





NO.	NOTES
1	All dimensions in millimetres unless otherwise stated.
2	Do not scale off drawing. All dimensions to be checked on site by contractor.
3	Drawings to be used for purposes of Planning Application only.
4	These are not Construction Drawings.
5	The contractor is to set out, check and co-ordinate all dimensions on site during the course of works.

THIS DRAWING IS FOR COSTING PURPOSES ONLY AND NOT FOR CONSTRUCTION UNTIL APPROVED.

(A S P R O P O S E D)

DRAWING NUMBER; 2410; AL(2-)03.

L o f t F l o o r P l a n

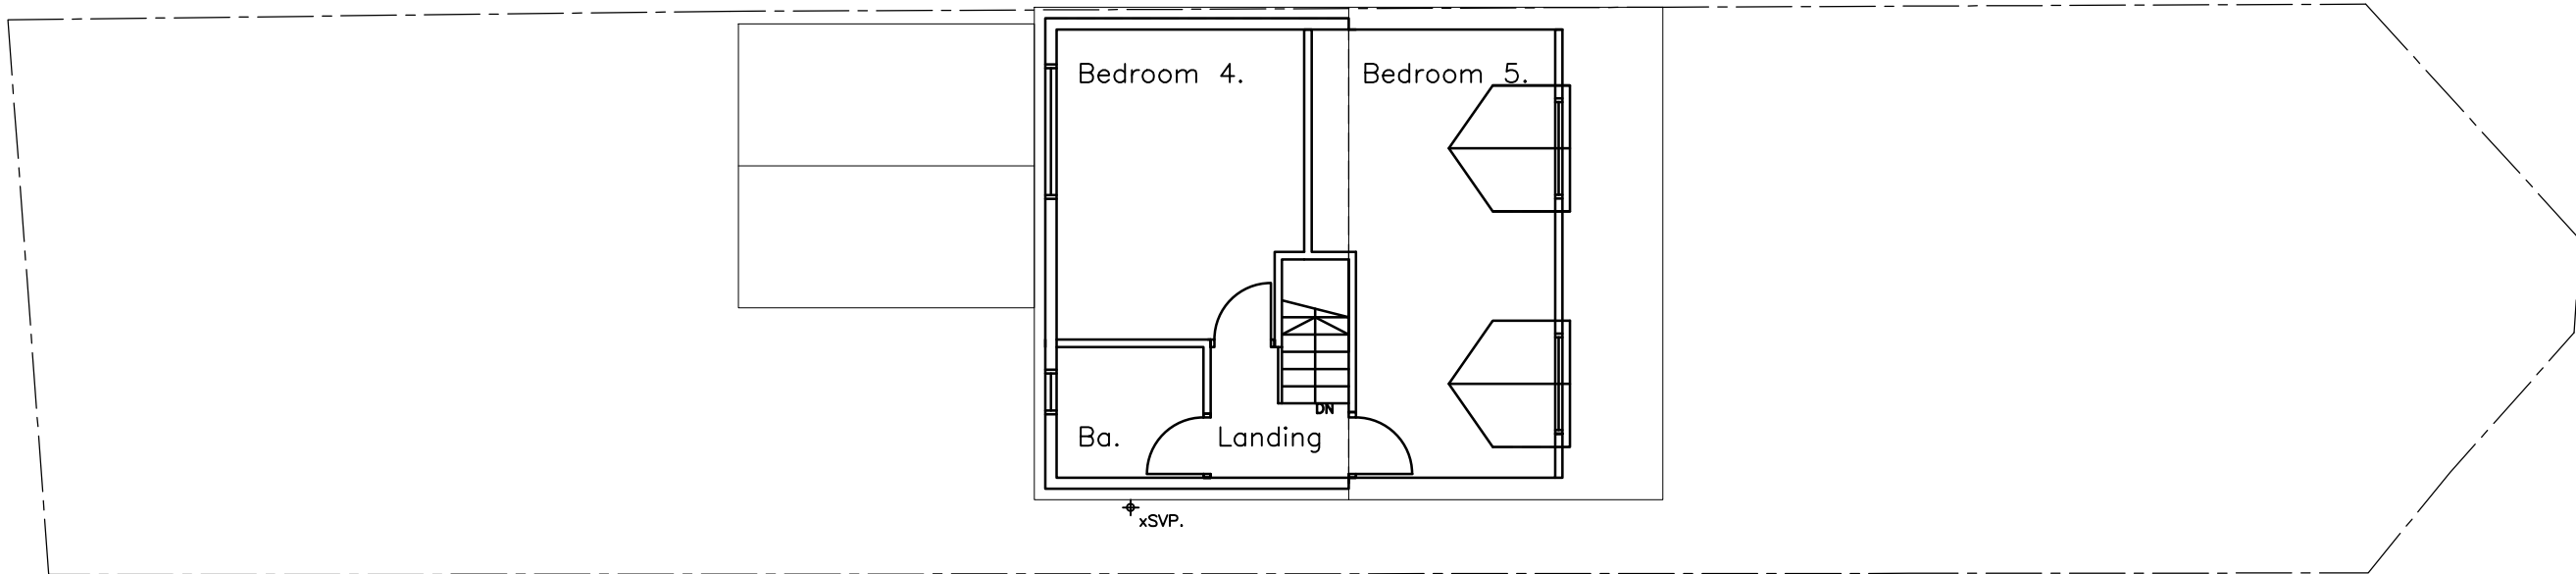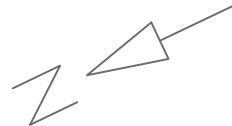

REVISIONS :
C: 15/04/24 UPDATED.

SHEET TITLE:
AS SHOWN.

PROJECT DESCRIPTION:
PROPOSED LOFT CONVERSION
AT 74 FYNNON DAWEL, NEATH, SA10 8EN.



DATE:
MARCH 24.
SCALE:
AS SHOWN
SHEET:
A-3