




NO.	NOTES
1	All dimensions in millimetres unless otherwise stated.
2	Do not scale off drawing. All dimensions to be checked on site by contractor.
3	Knowledge to be used for purposes of Planning Application only.
4	These are not Construction Drawings.
5	The contractor is to set out, check and co-ordinate all dimensions on site during the course of works.

THIS DRAWING IS FOR COSTING PURPOSES ONLY AND NOT FOR CONSTRUCTION UNTIL APPROVED.

(A S P R O P O S E D)

DRAWING NUMBER; 2410; AL(4–)02.

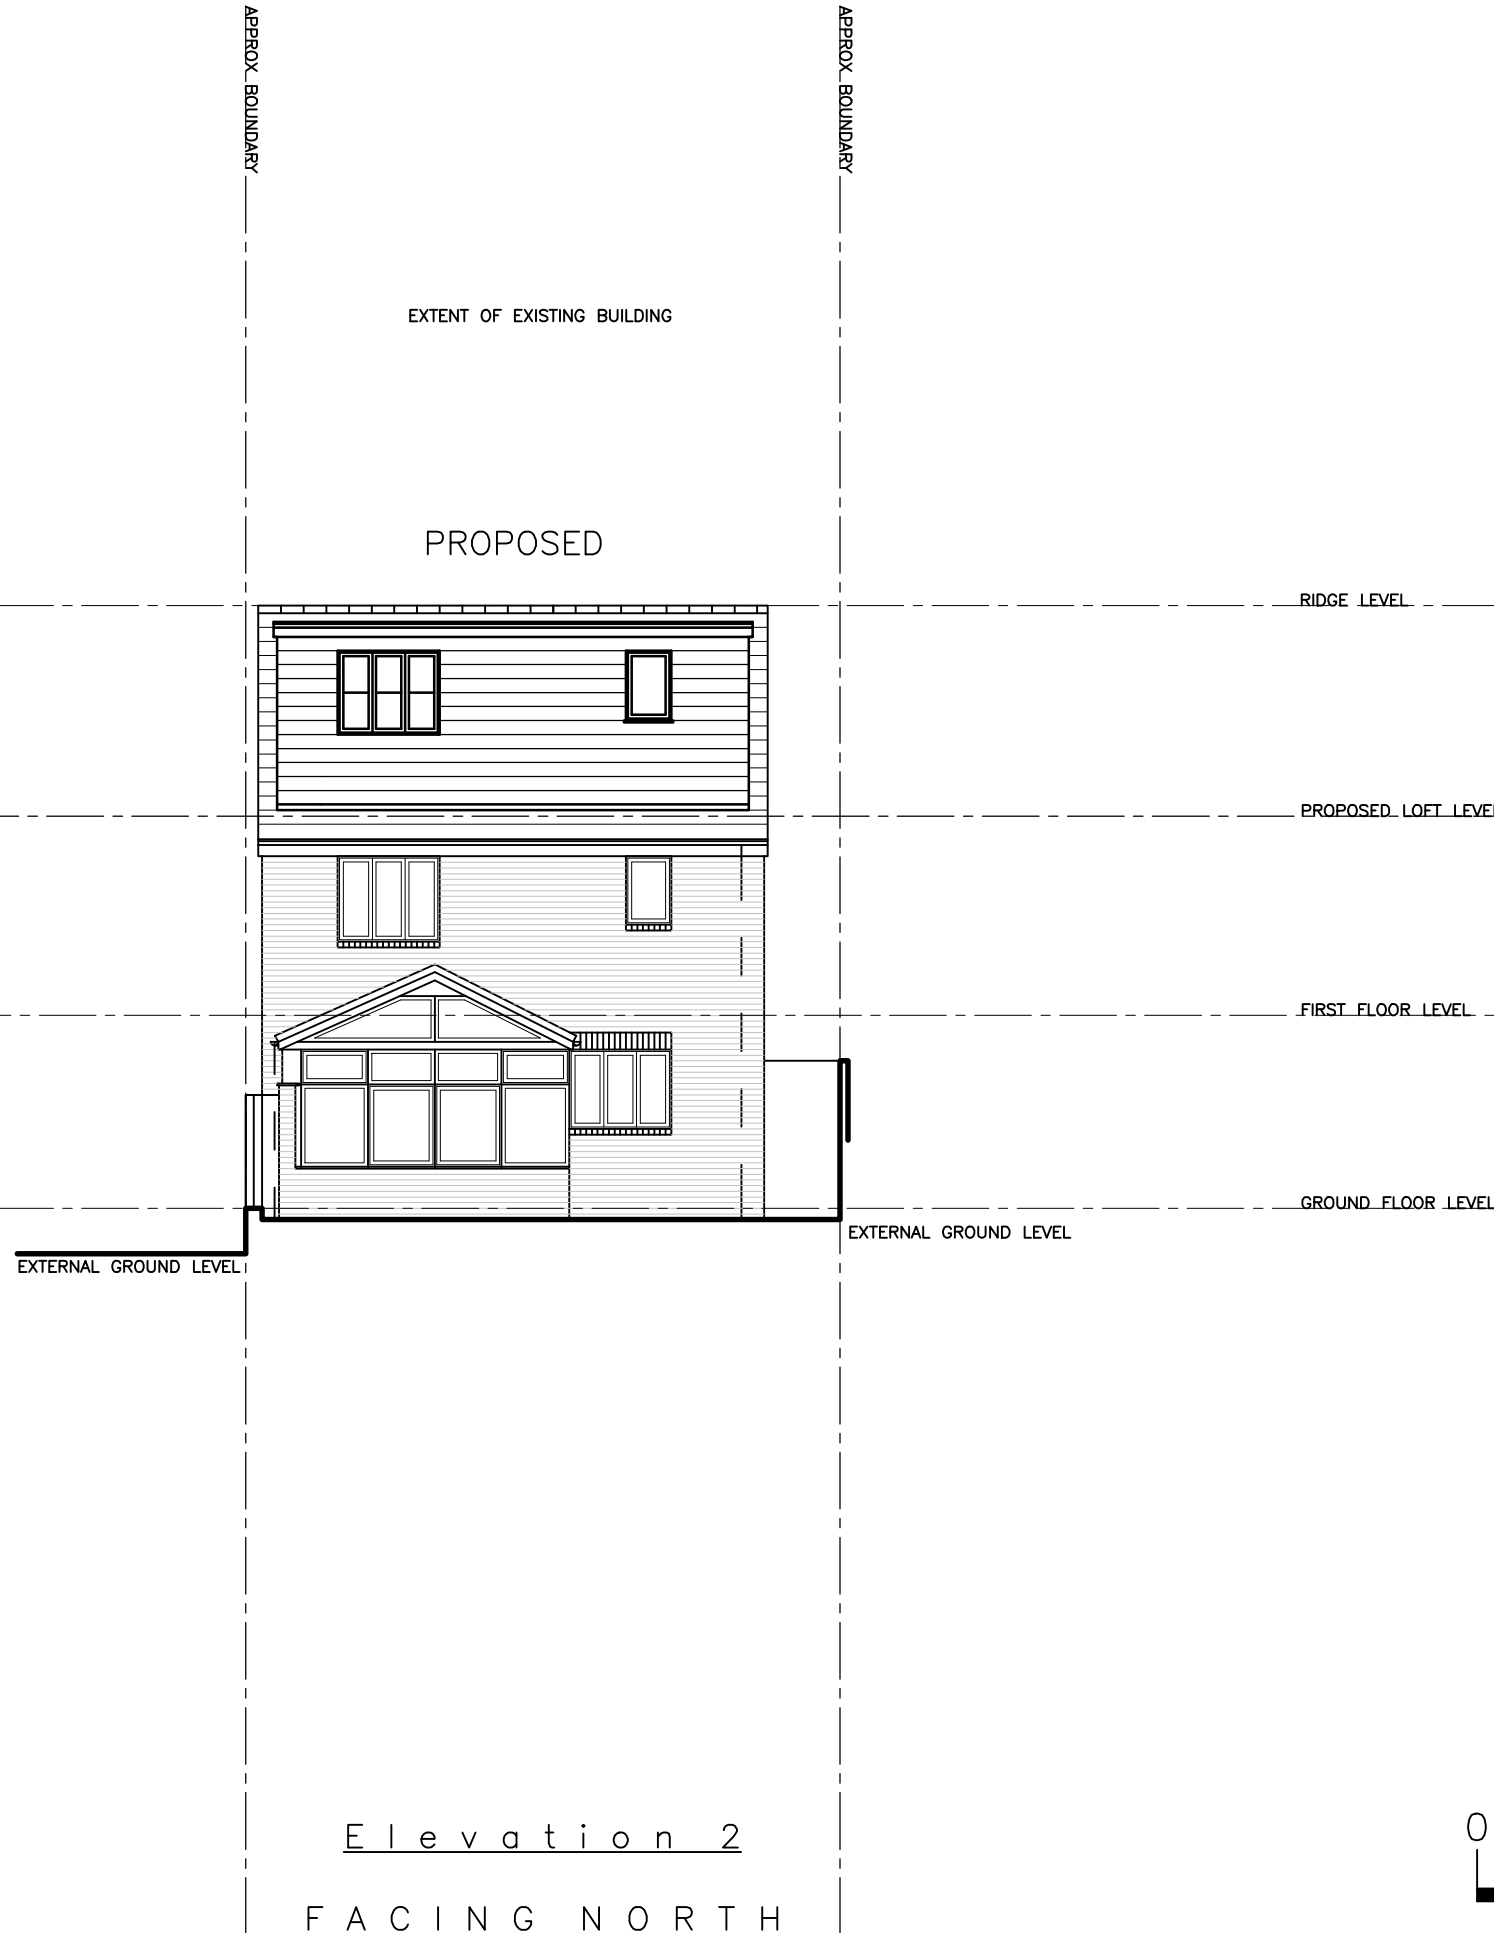

Matt John
MSc Regeneration
BSc City and Regional Planning

RTPI
Accredited Degree

LABC
Registered
Planning Authority Scheme

REVISIONS :
B: 06/04/24 UPDATED.

KNJ

SHEET TITLE:
AS SHOWN.

PROJECT DESCRIPTION:
PROPOSED LOFT CONVERSION
AT 74 FYNNON DAWEL, NEATH, SA10 8EN.

Atrium
Planning Consultants
MOBILE: 07505 210952
EMAIL: atriumplanning@icloud.com

DATE:
MARCH 24.

SCALE:
AS SHOWN

SHEET:
A-3