




NO.	NOTES
1	All dimensions in millimetres unless otherwise stated.
2	Do not scale off drawing. All dimensions to be checked on site by contractor.
3	Drawings to be used for purposes of Planning Application only.
4	These are not Construction Drawings.
5	The contractor is to set out, check and co-ordinate all dimensions on site during the course of works.

THIS DRAWING IS FOR COSTING PURPOSES ONLY AND NOT FOR CONSTRUCTION UNTIL APPROVED.

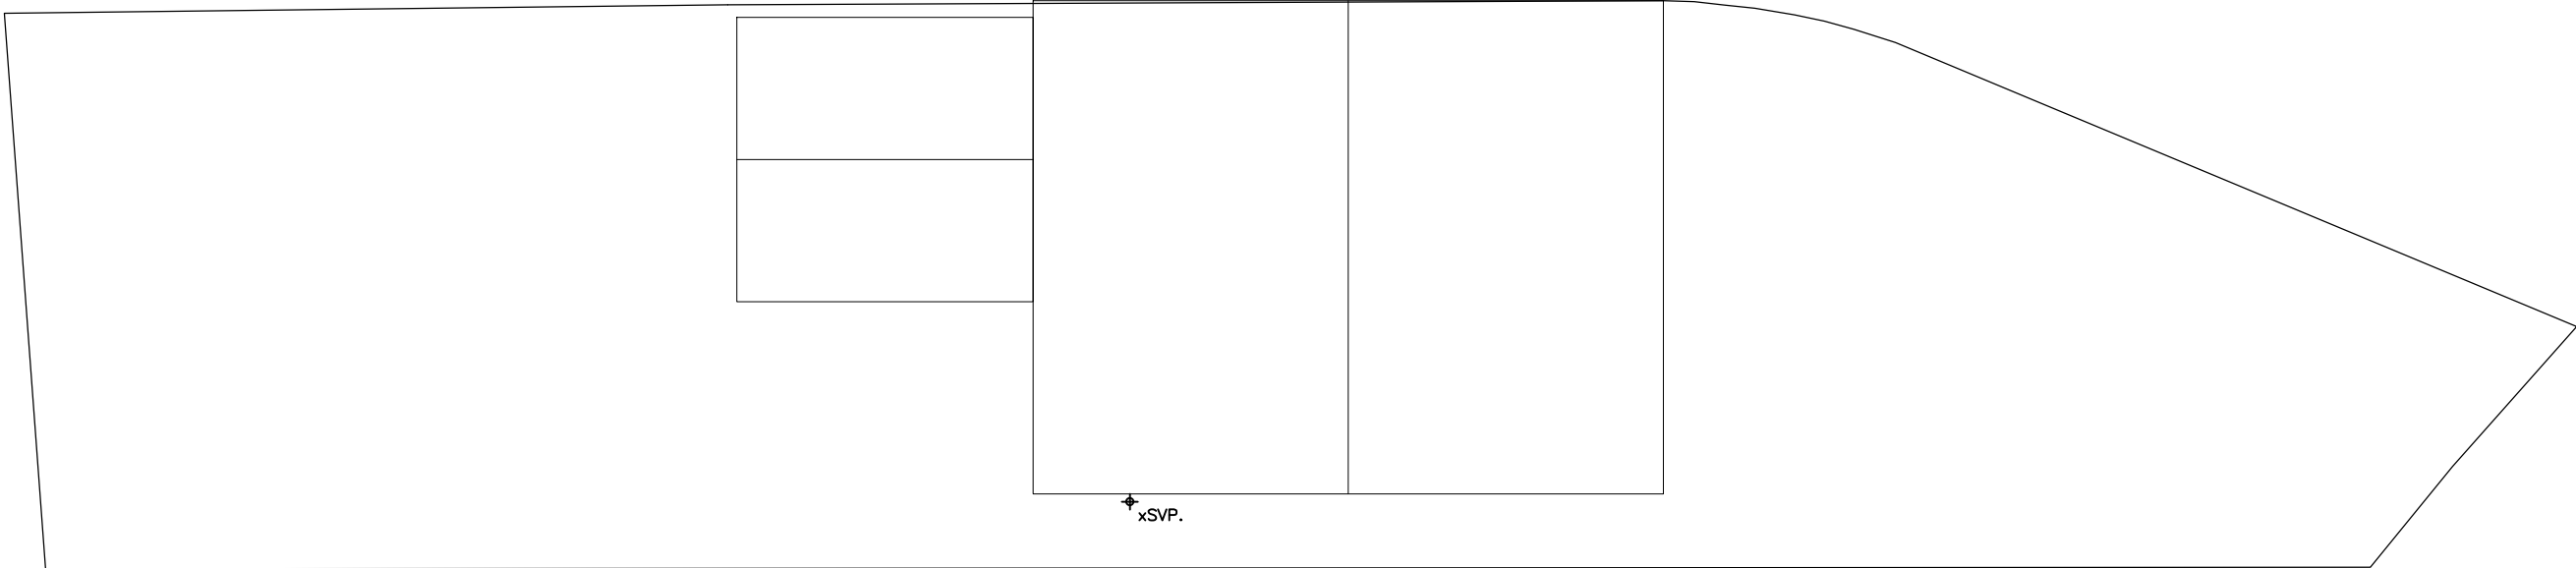

(A S E X I S T I N G)

DRAWING NUMBER; 2410; AL(01)02.

R o o f P l a n



Mat. Join
MSc Registration
RSC City and Regional Planning

RTPI
Accredited Degrees

LABC
Registered
Professional Architects Scheme

REVISIONS :
A. 29/03/24 COMPLETED.

KNJ

SHEET TITLE:
AS SHOWN.

PROJECT DESCRIPTION:
PROPOSED LOFT CONVERSION
AT 74 FYNNON DAWEL, NEATH, SA10 8EN.

Atrium
Planning Consultants
MOBILE: 07505 210952
EMAIL: atriumplanning@icloud.com

DATE:

MARCH 24.

SCALE:

AS SHOWN

SHEET:

A-3