



NO.	NOTES
1	All dimensions in millimetres unless otherwise stated.
2	Do not scale off drawing. All dimensions to be checked on site by contractor.
3	Knowledge to be used for purposes of Planning Application only.
4	These are not Construction Drawings.
5	The contractor is to set out, check and co-ordinate all dimensions on site during the course of works.


THIS DRAWING IS FOR COSTING PURPOSES ONLY AND NOT FOR CONSTRUCTION UNTIL APPROVED.

APPROX. BOUNDARY

APPROX. BOUNDARY

EXTENT OF EXISTING BUILDING

PROPOSED

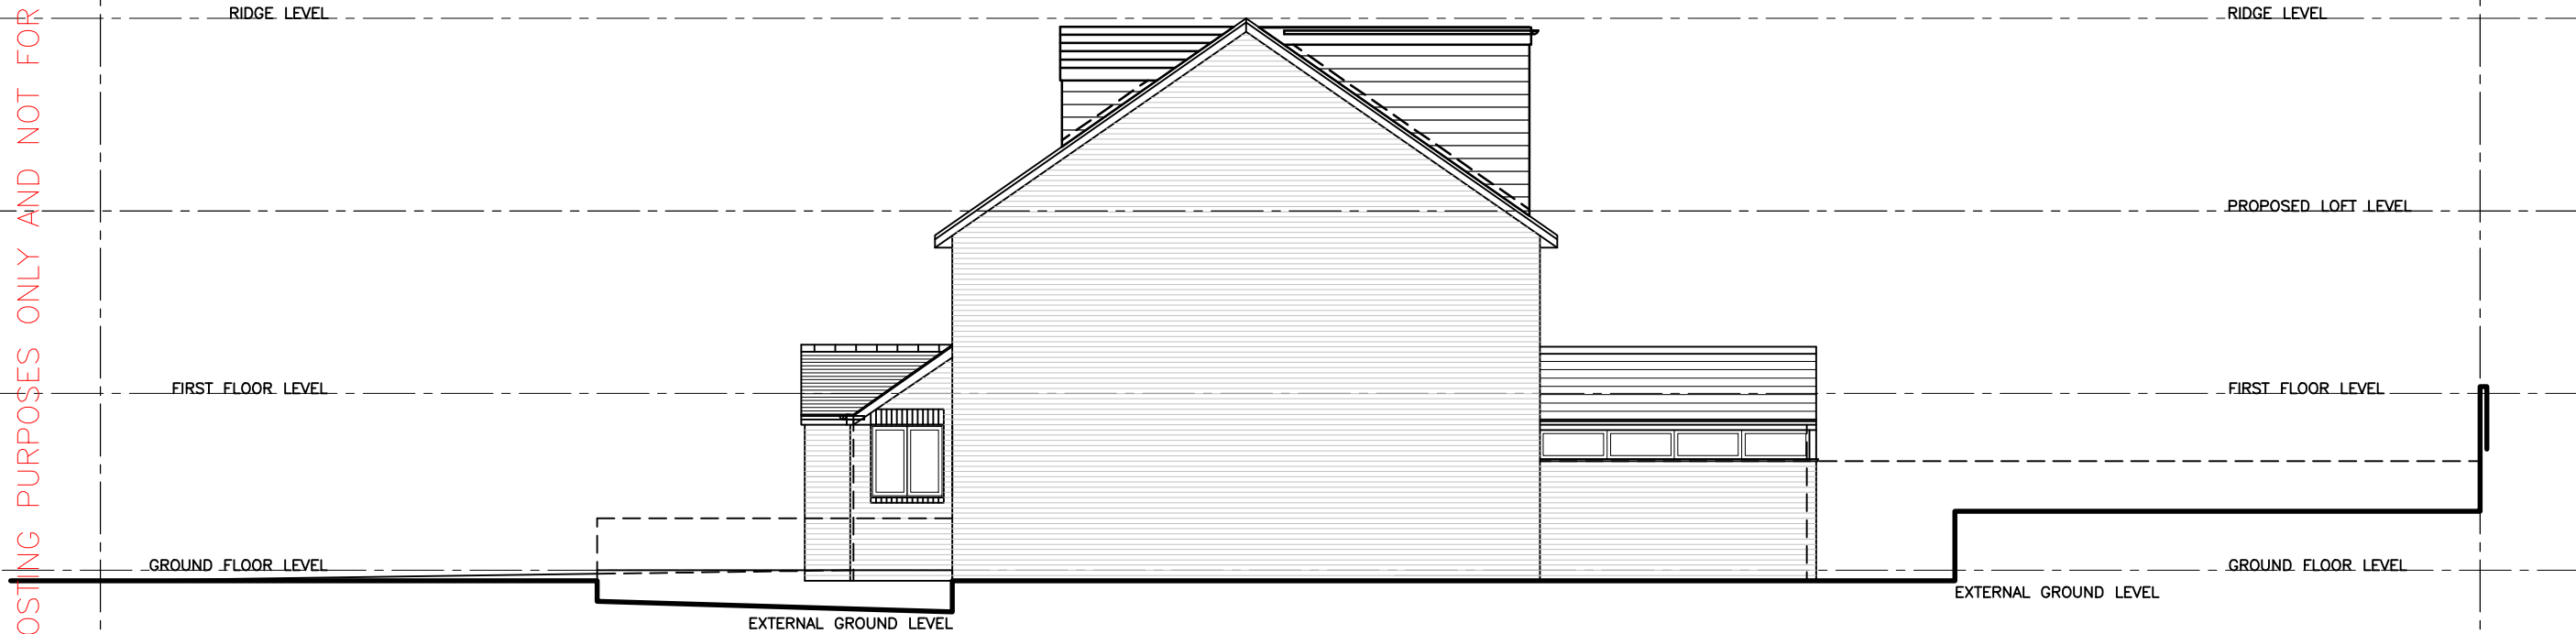

(A S P R O P O S E D)

DRAWING NUMBER; 2410; AL(4-)03.

E l e v a t i o n 3

F A C I N G E A S T



REVISIONS :
B. 08/04/24 UPDATED.

SHEET TITLE:
AS SHOWN.

PROJECT DESCRIPTION:
PROPOSED LOFT CONVERSION
AT 74 FYNNON DAWEL, NEATH, SA10 8EN.



DATE:
MARCH 24.
SCALE:
AS SHOWN
SHEET:
A-3