




NO.	NOTES
1	All dimensions in millimetres unless otherwise stated.
2	Do not scale off drawing. All dimensions to be checked on site by contractor.
3	Drawings to be used for purposes of Planning Application only.
4	These are not Construction Drawings.
5	The contractor is to set out, check and co-ordinate all dimensions on site during the course of works.

THIS DRAWING IS FOR COSTING PURPOSES ONLY AND NOT FOR CONSTRUCTION UNTIL APPROVED.

(A S E X I S T I N G)

DRAWING NUMBER; 2410; AL(01)04.

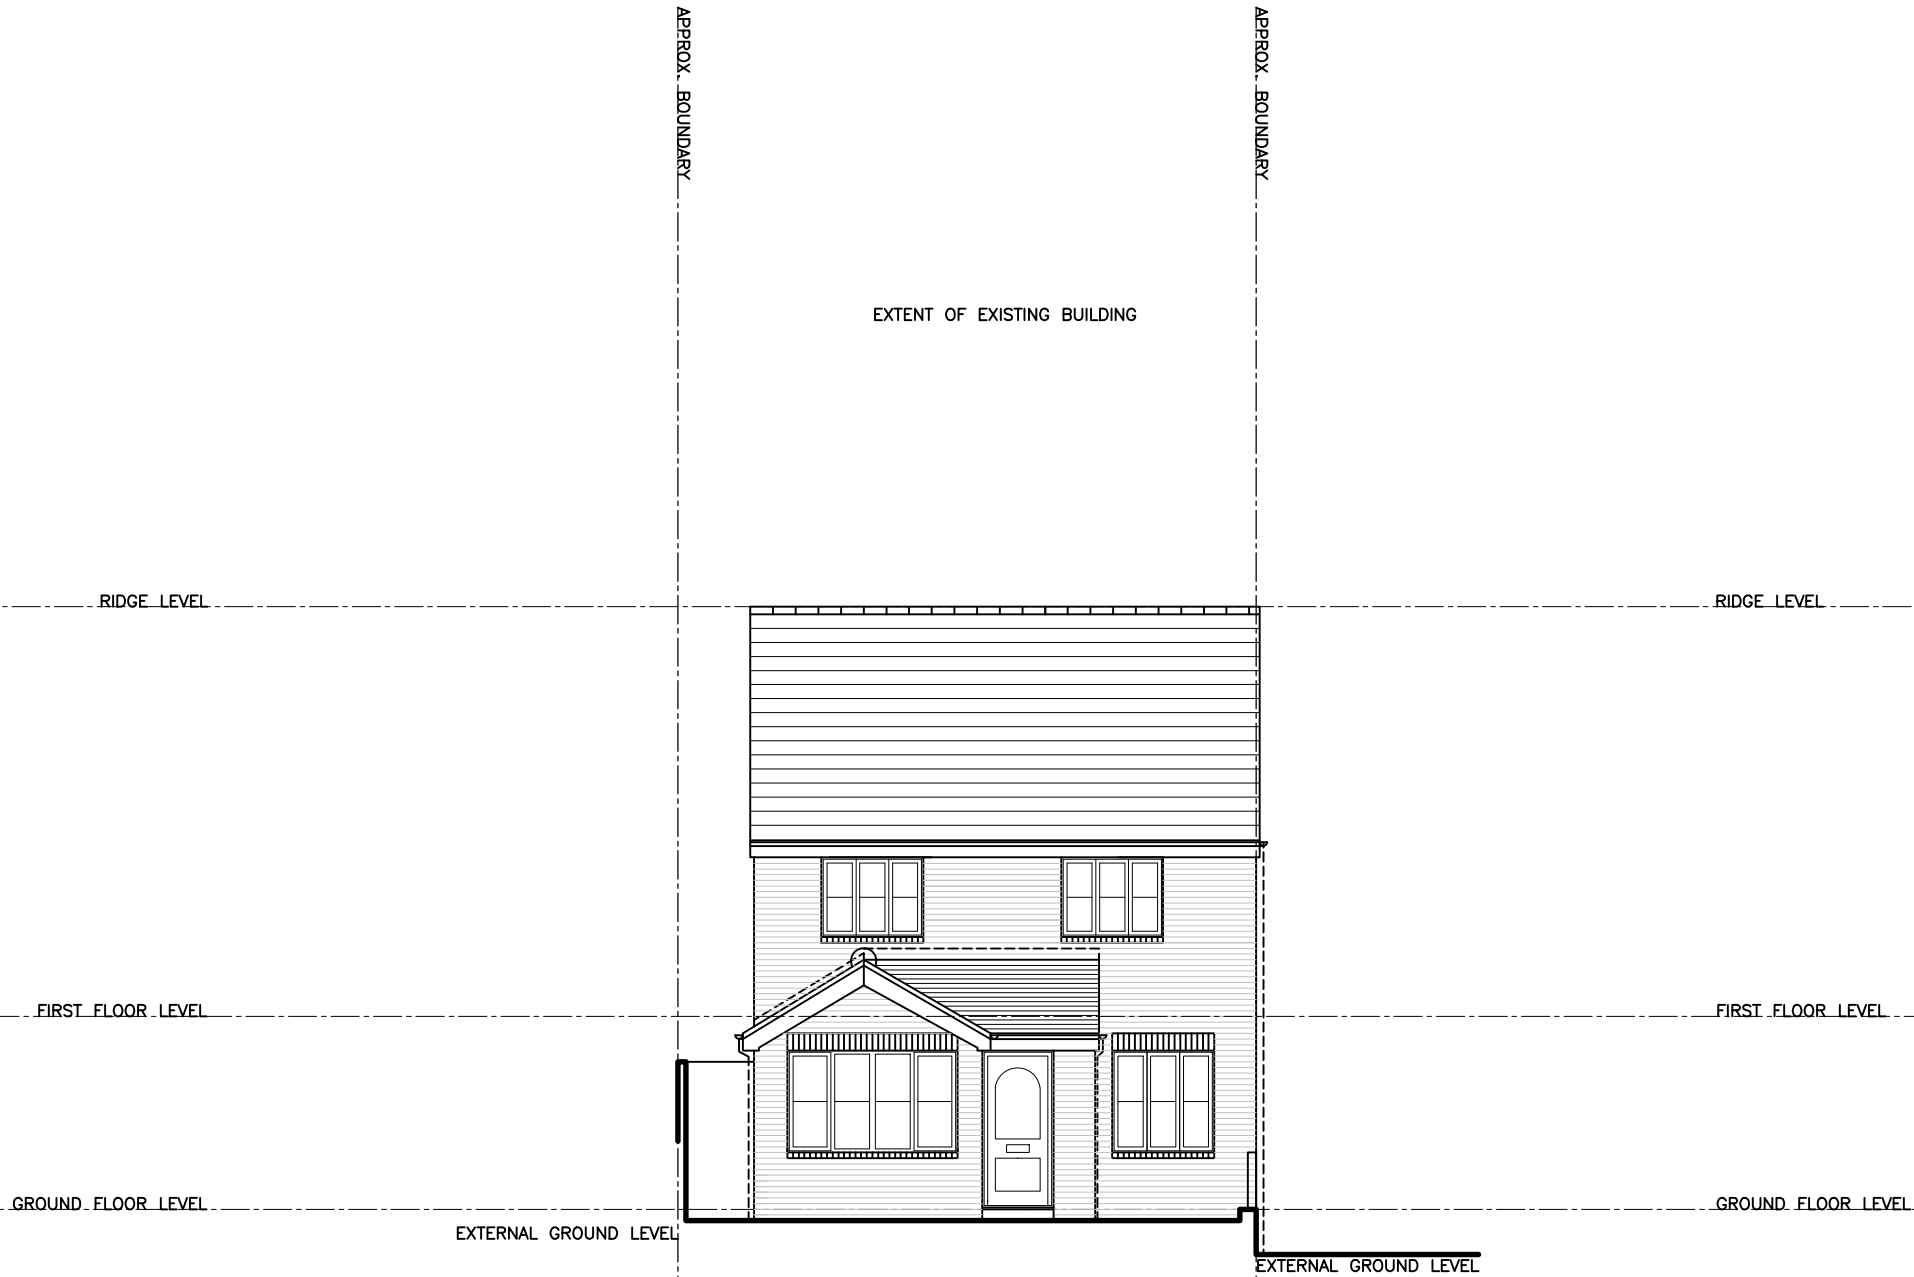

REVISIONS :
A. 29/03/24 COMPLETED.

SHEET TITLE:
AS SHOWN.

PROJECT DESCRIPTION:
PROPOSED LOFT CONVERSION
AT 74 FYNNON DAWEL, NEATH, SA10 8EN.

MOBILE: 07505 210952

EMAIL: atriumplanning@icloud.com

DATE:
MARCH 24.
SCALE:
AS SHOWN
SHEET:
A-3