




| NO. | NOTES                                                                                                  |
|-----|---|
| 1   | All dimensions in millimetres unless otherwise stated.                                                 |
| 2   | Do not scale off drawing. All dimensions to be checked on site by contractor.                          |
| 3   | Drawings to be used for purposes of Planning Application only.                                         |
| 4   | These are not Construction Drawings.                                                                   |
| 5   | The contractor is to set out, check and co-ordinate all dimensions on site during the course of works. |

THIS DRAWING IS FOR COSTING PURPOSES ONLY AND NOT FOR CONSTRUCTION UNTIL APPROVED.

APPROX. BOUNDARY

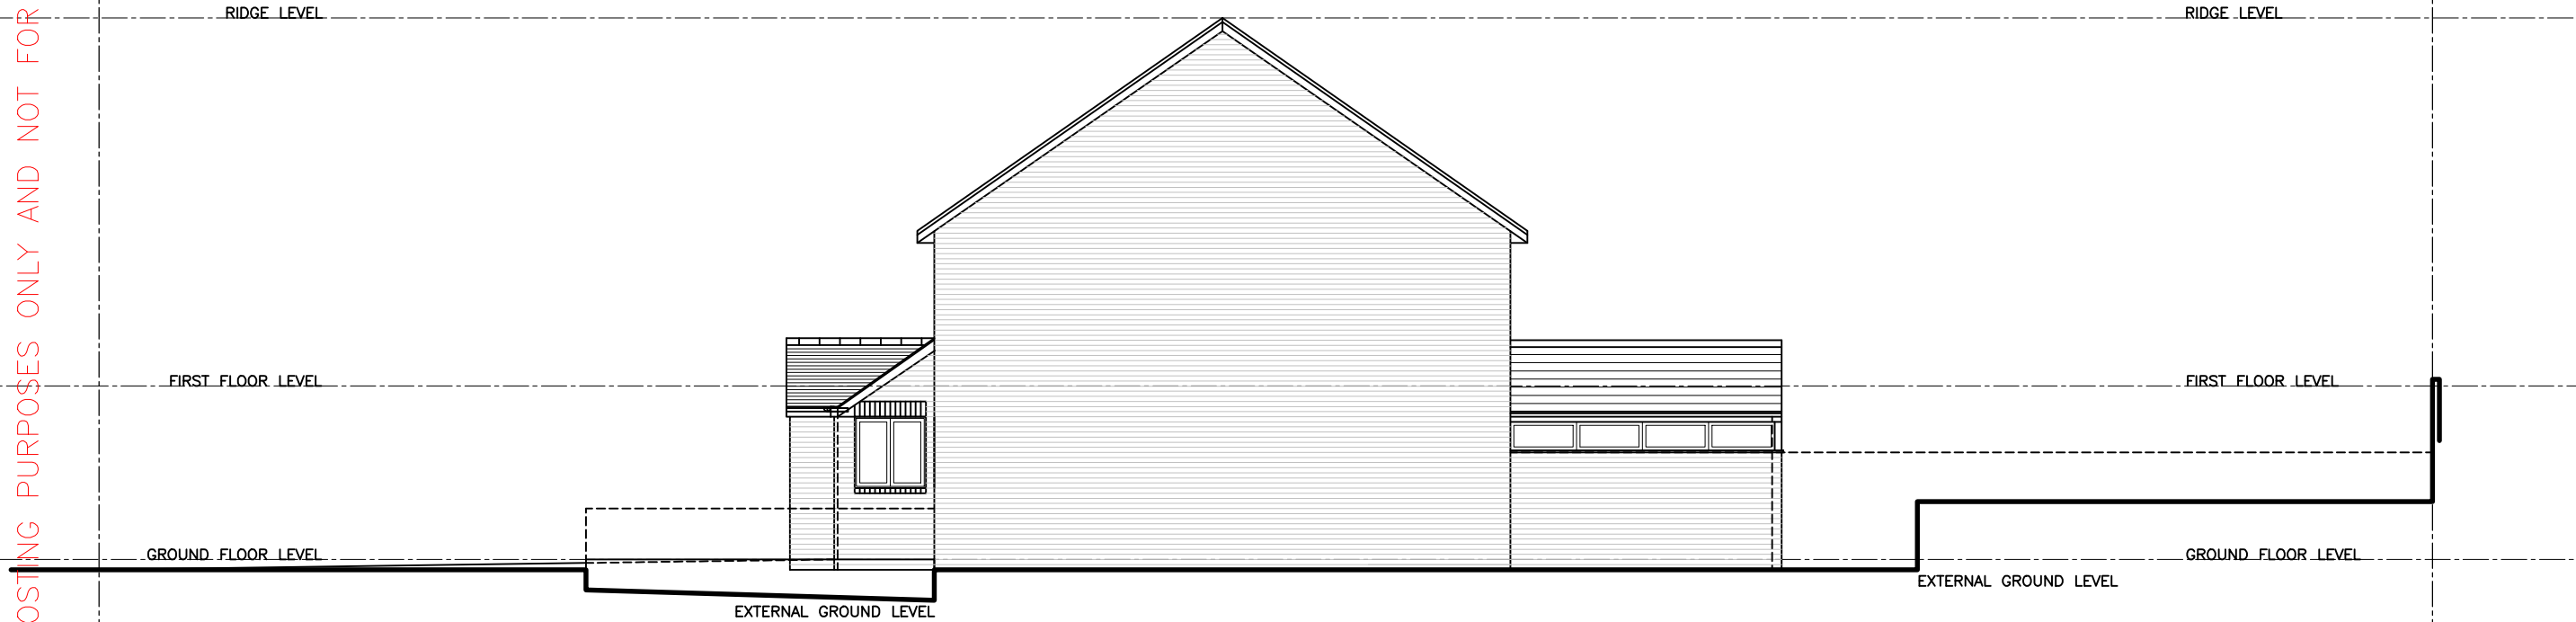

(A S E X I S T I N G)

DRAWING NUMBER; 2410; AL(01)06.

EXTENT OF EXISTING BUILDING

E l e v a t i o n   3

F A C I N G   E A S T



|                           |
|---------------------------|
| REVISIONS :               |
| A. 29/03/24    COMPLETED. |

|              |
|--------------|
| SHEET TITLE: |
| AS SHOWN.    |

|                                                                  |
|------------------------------------------------------------------|
| PROJECT DESCRIPTION:                                             |
| PROPOSED LOFT CONVERSION<br>AT 74 FYNNON DAWEL, NEATH, SA10 8EN. |



|            |
|------------|
| DATE:      |
| MARCH 24.  |
| SCALE:     |
| AS SHOWN   |
| SHEET:     |
| <b>A-3</b> |