


1023/11A

REVISIONS

Rev: A 14/05 Site Boundary

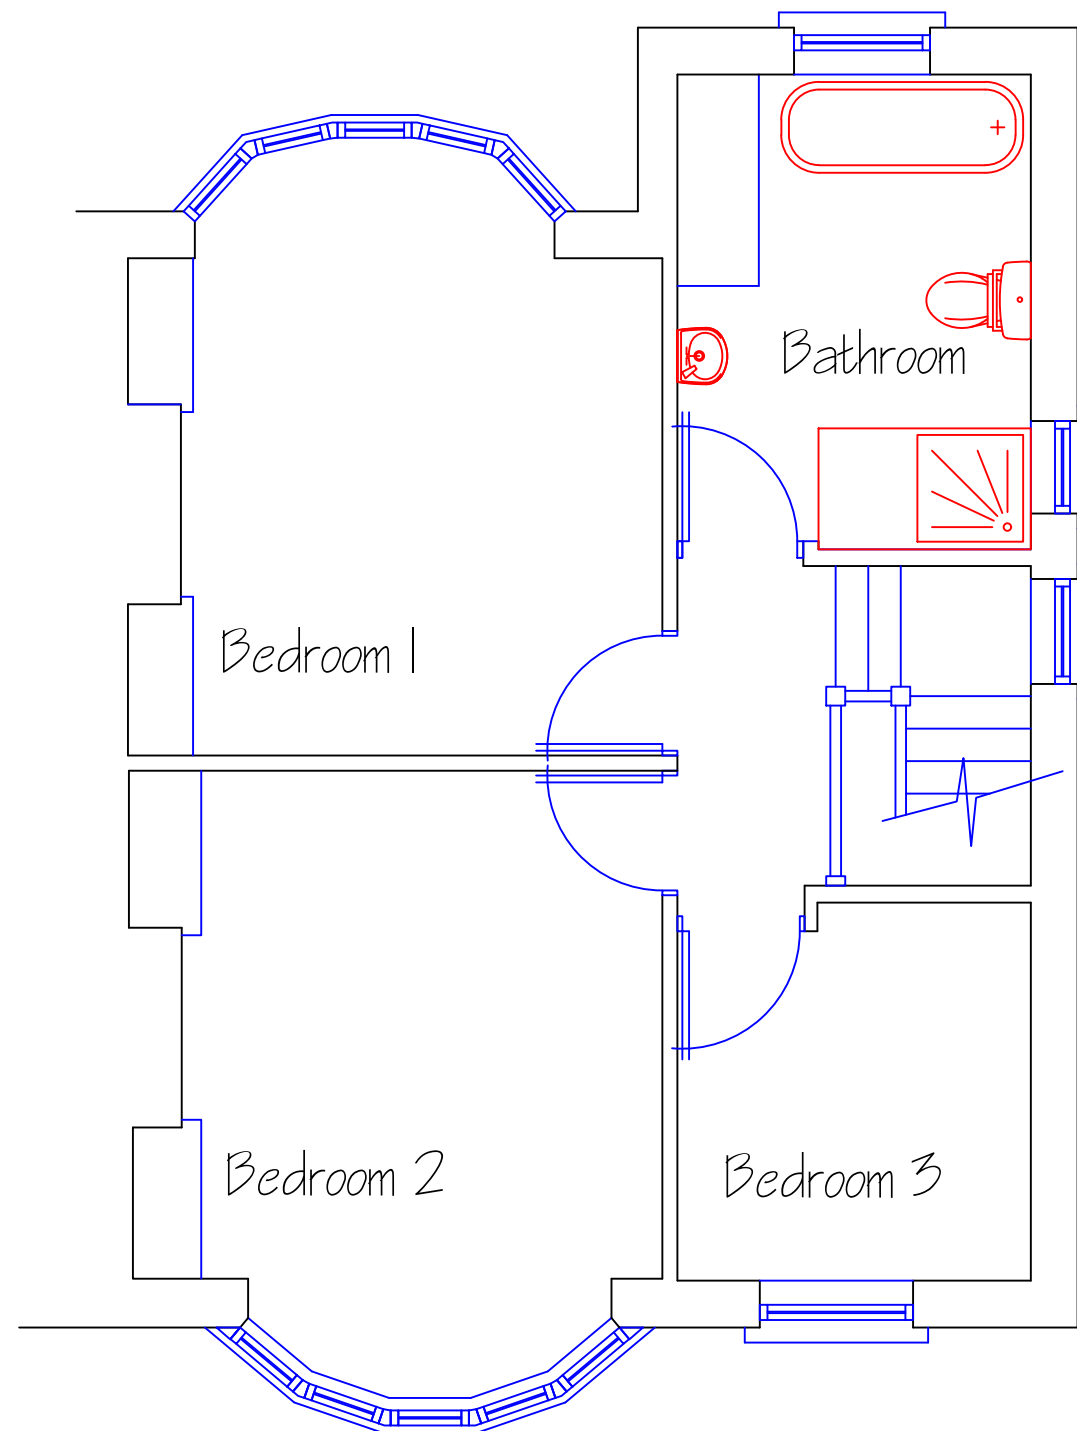

Site Boundary Line

Existing FFL Plan



ORIEL DESIGN LIMITED
The Studio, No. 1, Sycamore Street,
Taffs Well, CF15 7PU
tel: 029 2038 8663 email: info@orielarchitects.co.uk

ALTERATION & EXTENSION WORKS
41, WERN ROAD,
PORT TALBOT.

EXISTING FFL PLAN

Drq No. 1023/11 | Rev: A | Scale: 1:50@A3 | Date: Feb. 2024

DO NOT SCALE THIS DRAWING IS COPYRIGHT