


REVISIONS
Rev: A 29/03 Design Review
Rev: B 08/04 Boiler - A/C arrangement
Rev: C 14/05 New layout

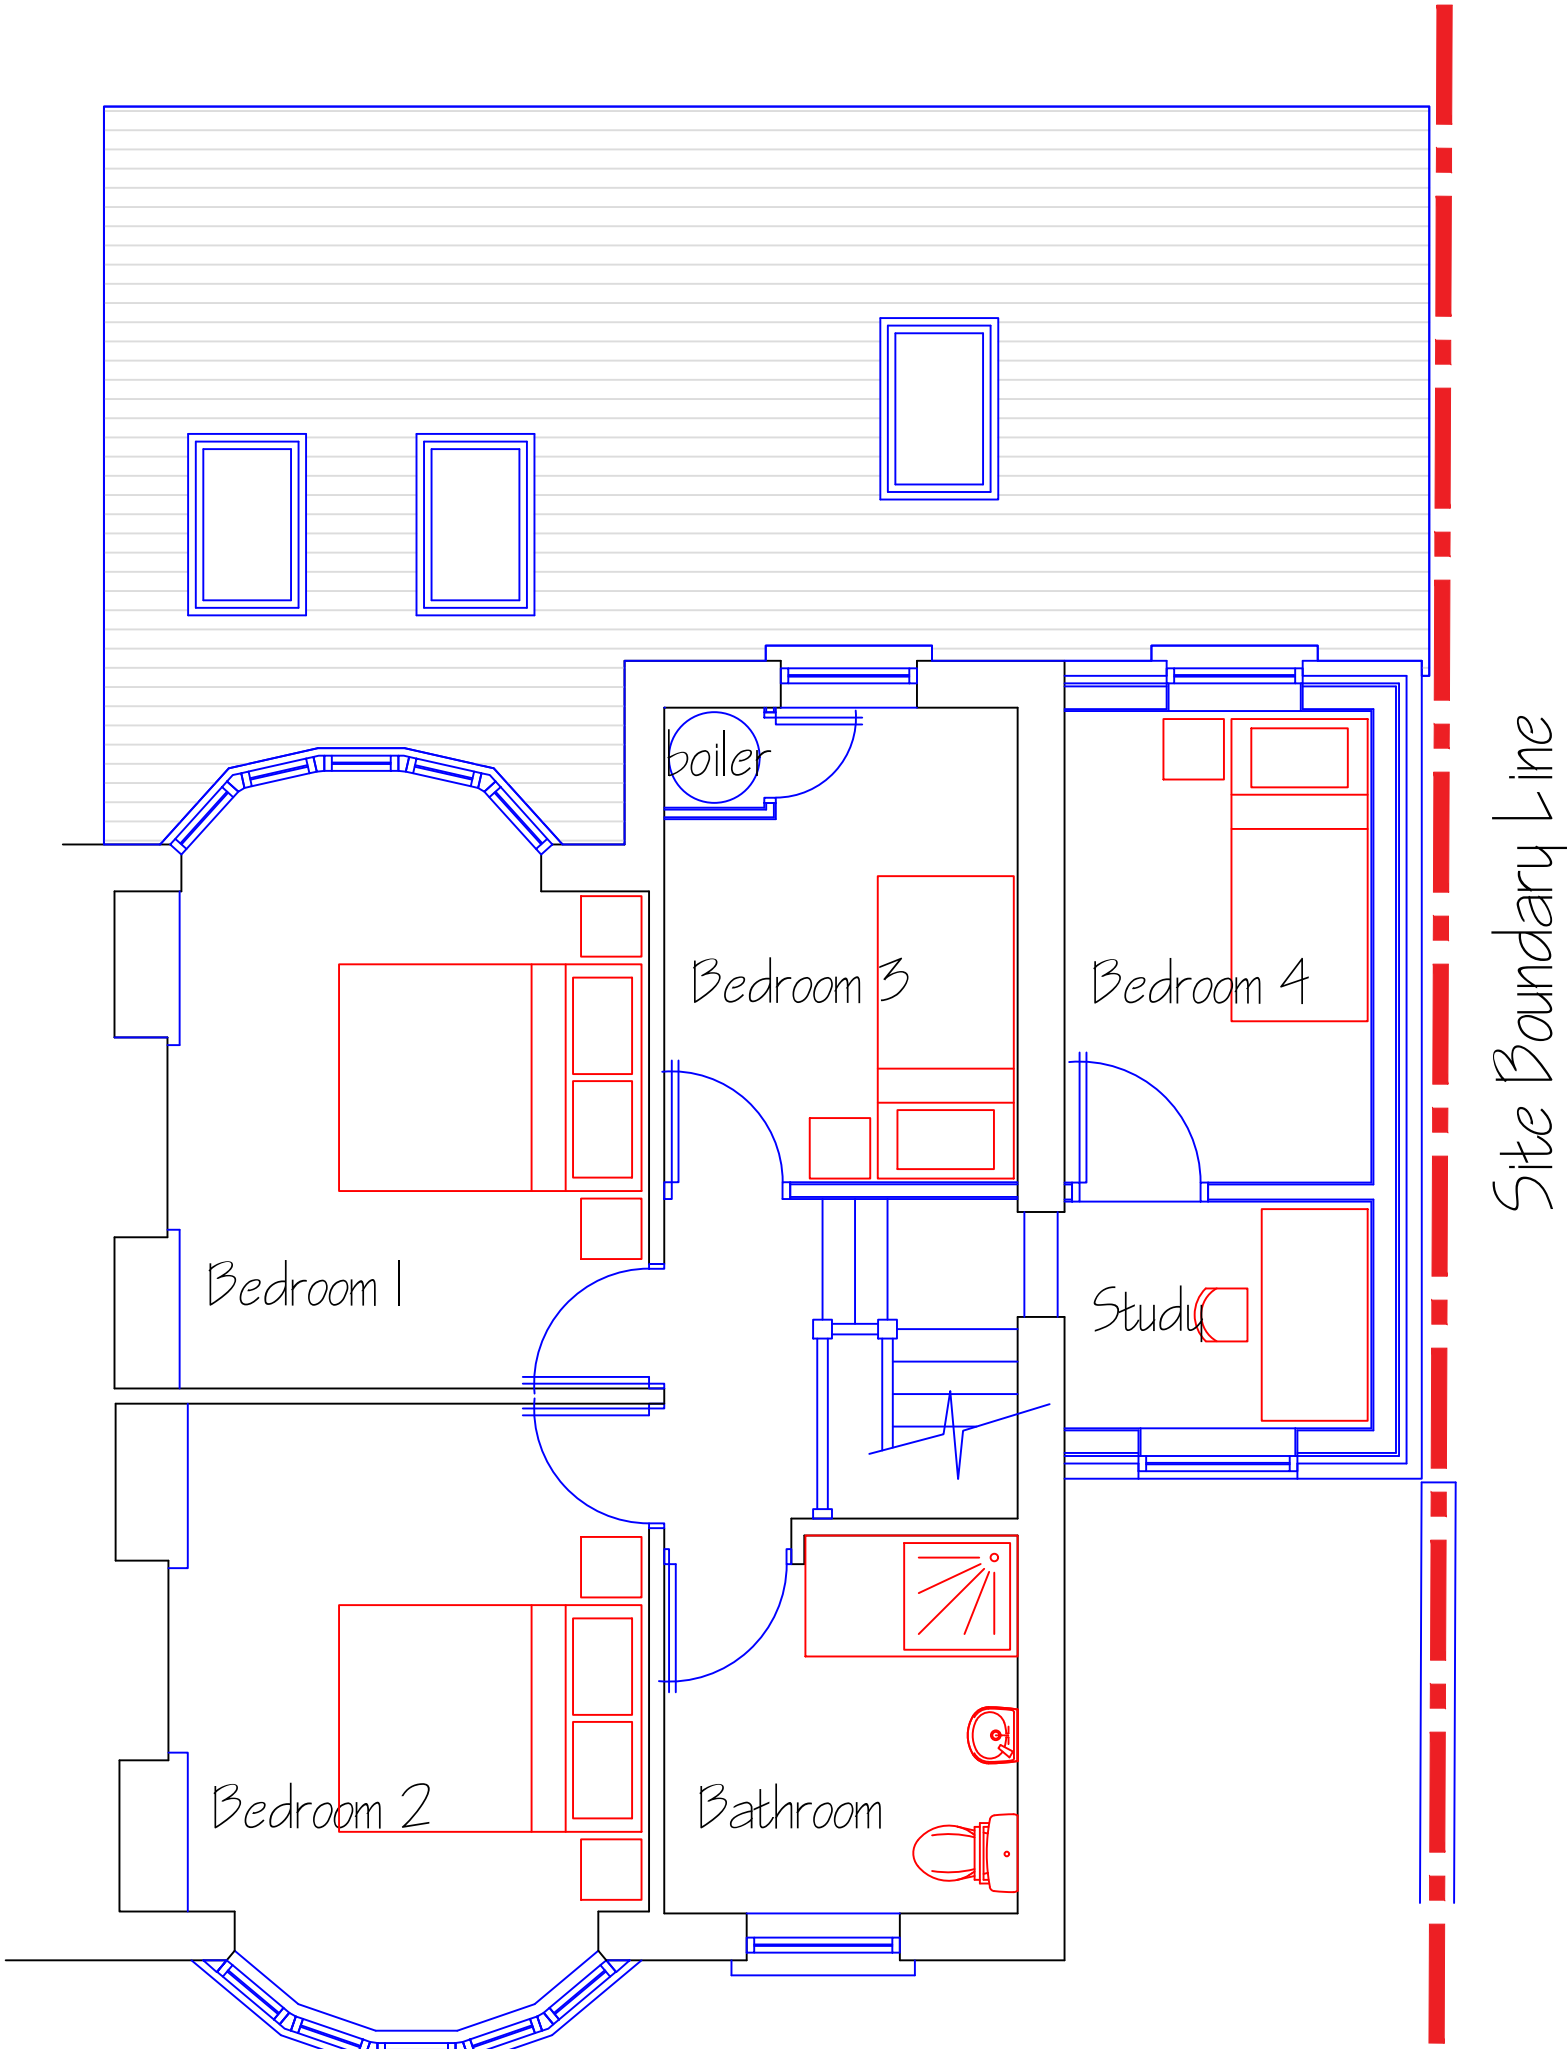

Site Boundary Line



a r c h i t e c t s

ORIEL DESIGN LIMITED
The Studio, No. 1, Sycamore Street,
Taffs Well, CF15 7PU
tel: 029 2038 8663 email: info@orielarchitects.co.uk

ALTERATION & EXTENSION WORKS
41, WERN ROAD,
PORT TALBOT.

PROPOSED FFL PLAN

Drg No. 1023/21 | Rev: C | Scale: 1:50@A3 | Date: Mar. 2024

DO NOT SCALE THIS DRAWING IS COPYRIGHT

Proposed FFL Plan