


REVISIONS
Rev: A 29/03 Design Review
Rev: B 08/04 Boiler - A/C arrangement
Rev: C 14/05 New layout

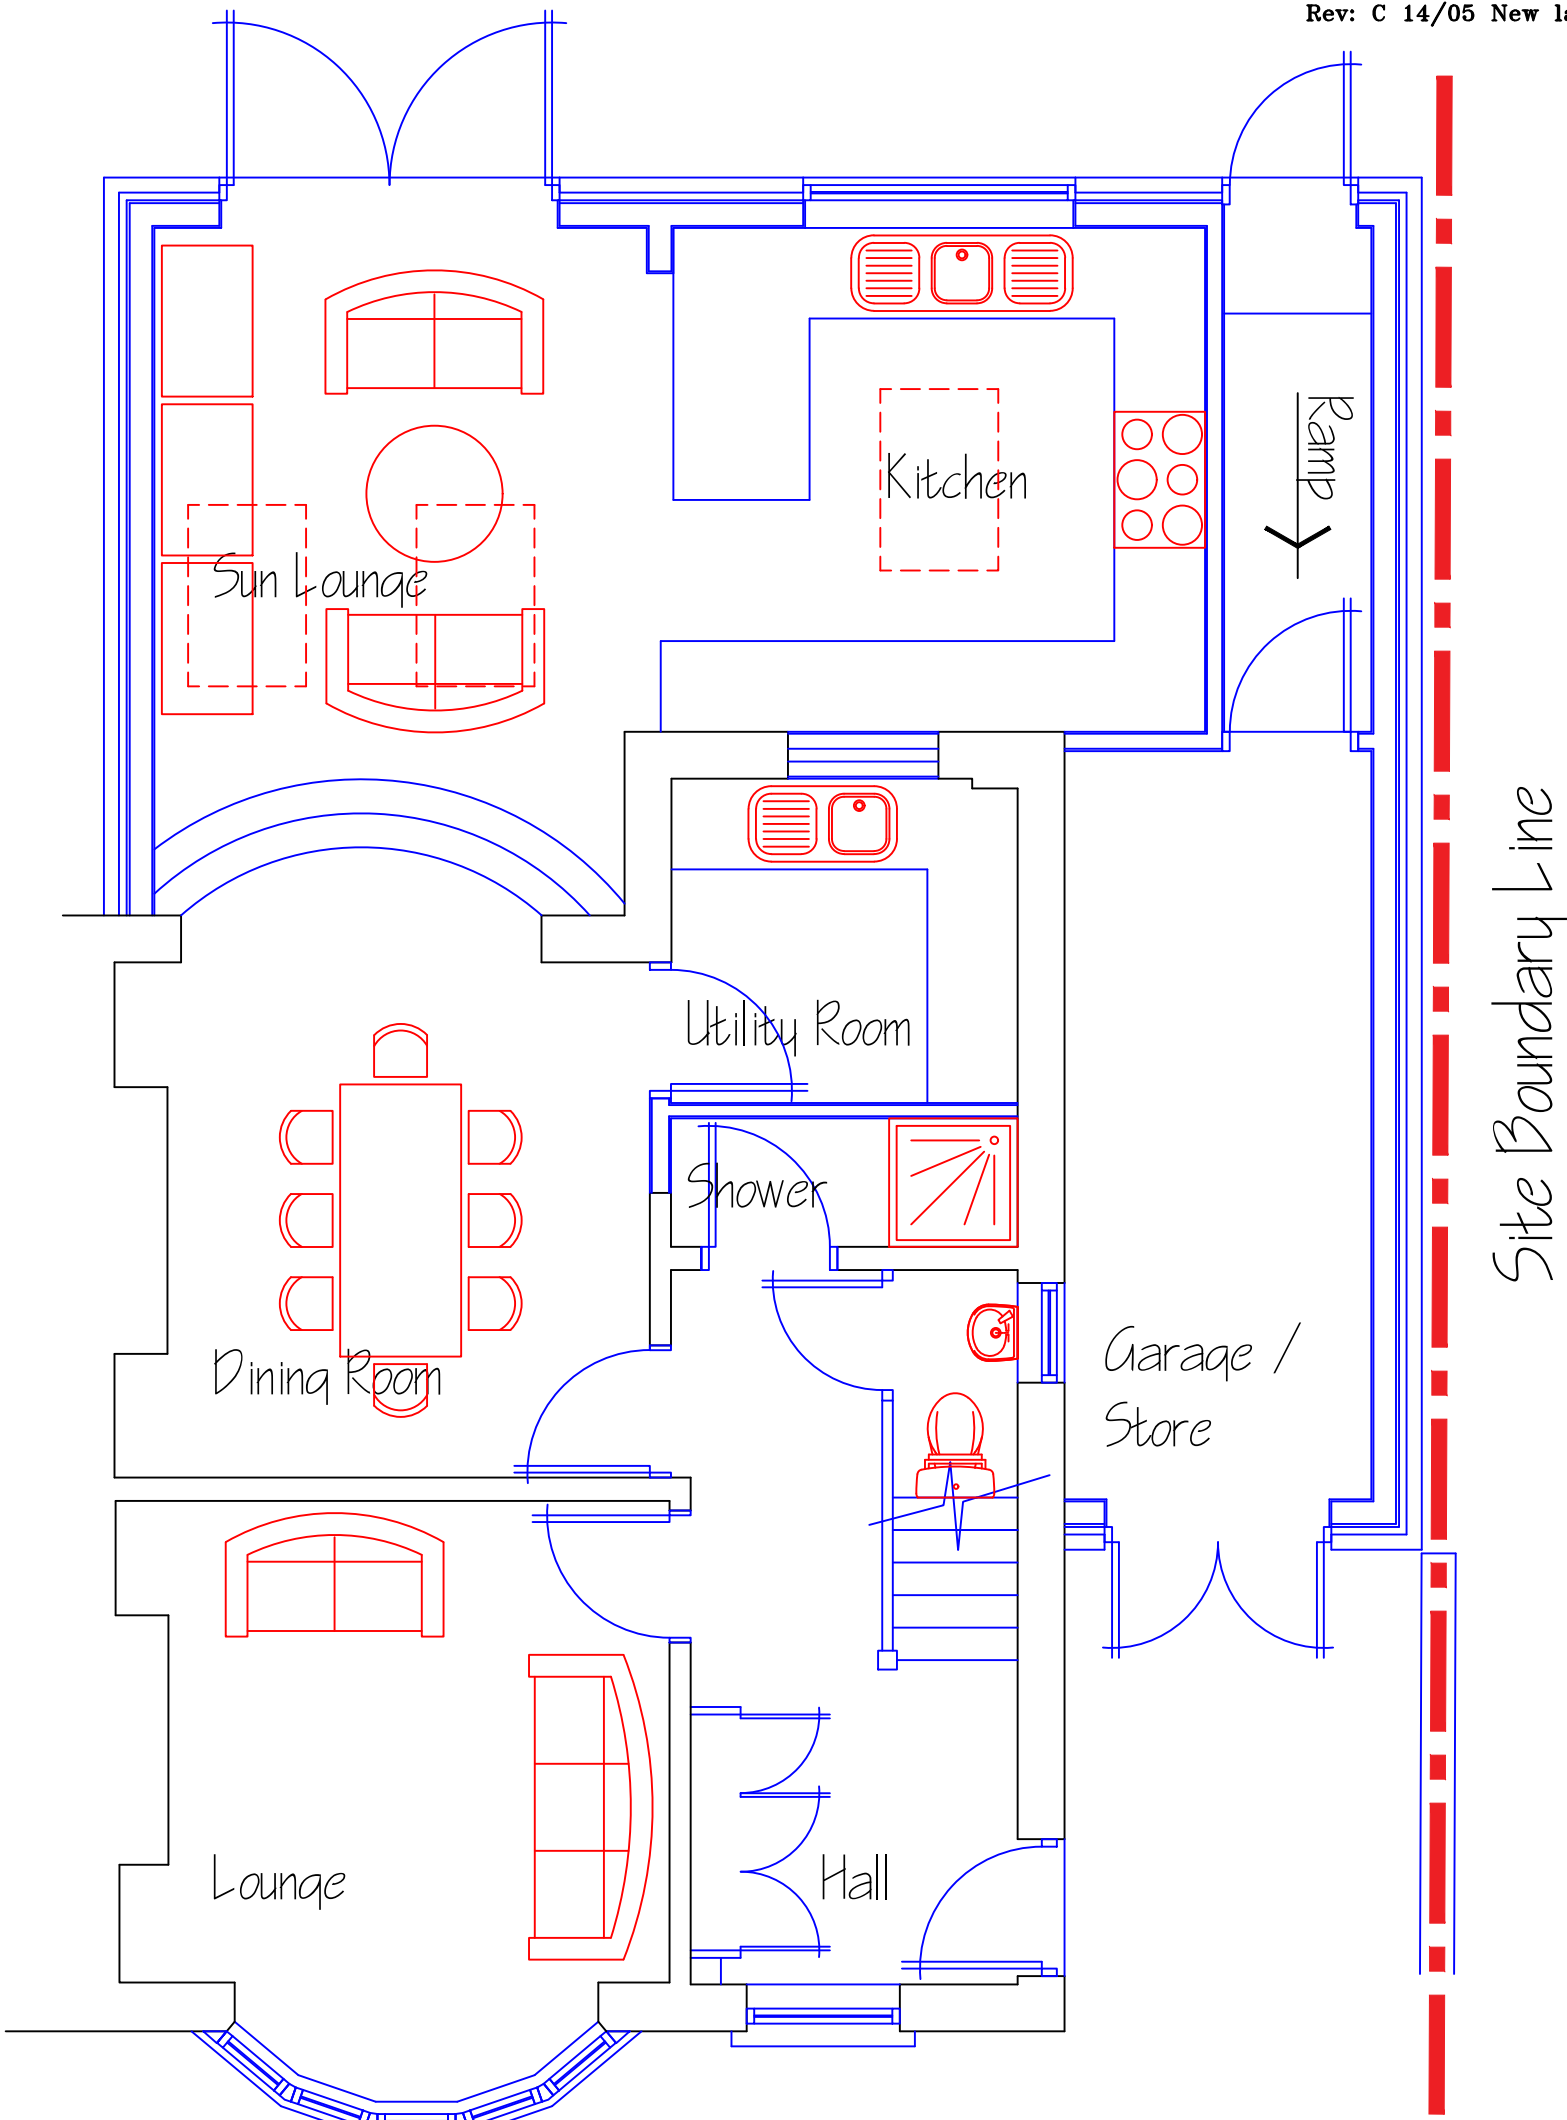

ORIEL DESIGN LIMITED
The Studio, No. 1, Sycamore Street,
Taffs Well, CF15 7PU
tel: 029 2038 8663 email: info@orielarchitects.co.uk

ALTERATION & EXTENSION WORKS
41, WERN ROAD,
PORT TALBOT.

PROPOSED GFL PLAN

Drg No. 1023/20 | Rev: C | Scale: 1:50@A3 | Date: Mar. 2024

DO NOT SCALE THIS DRAWING IS COPYRIGHT

Proposed GFL Plan