


Superseded

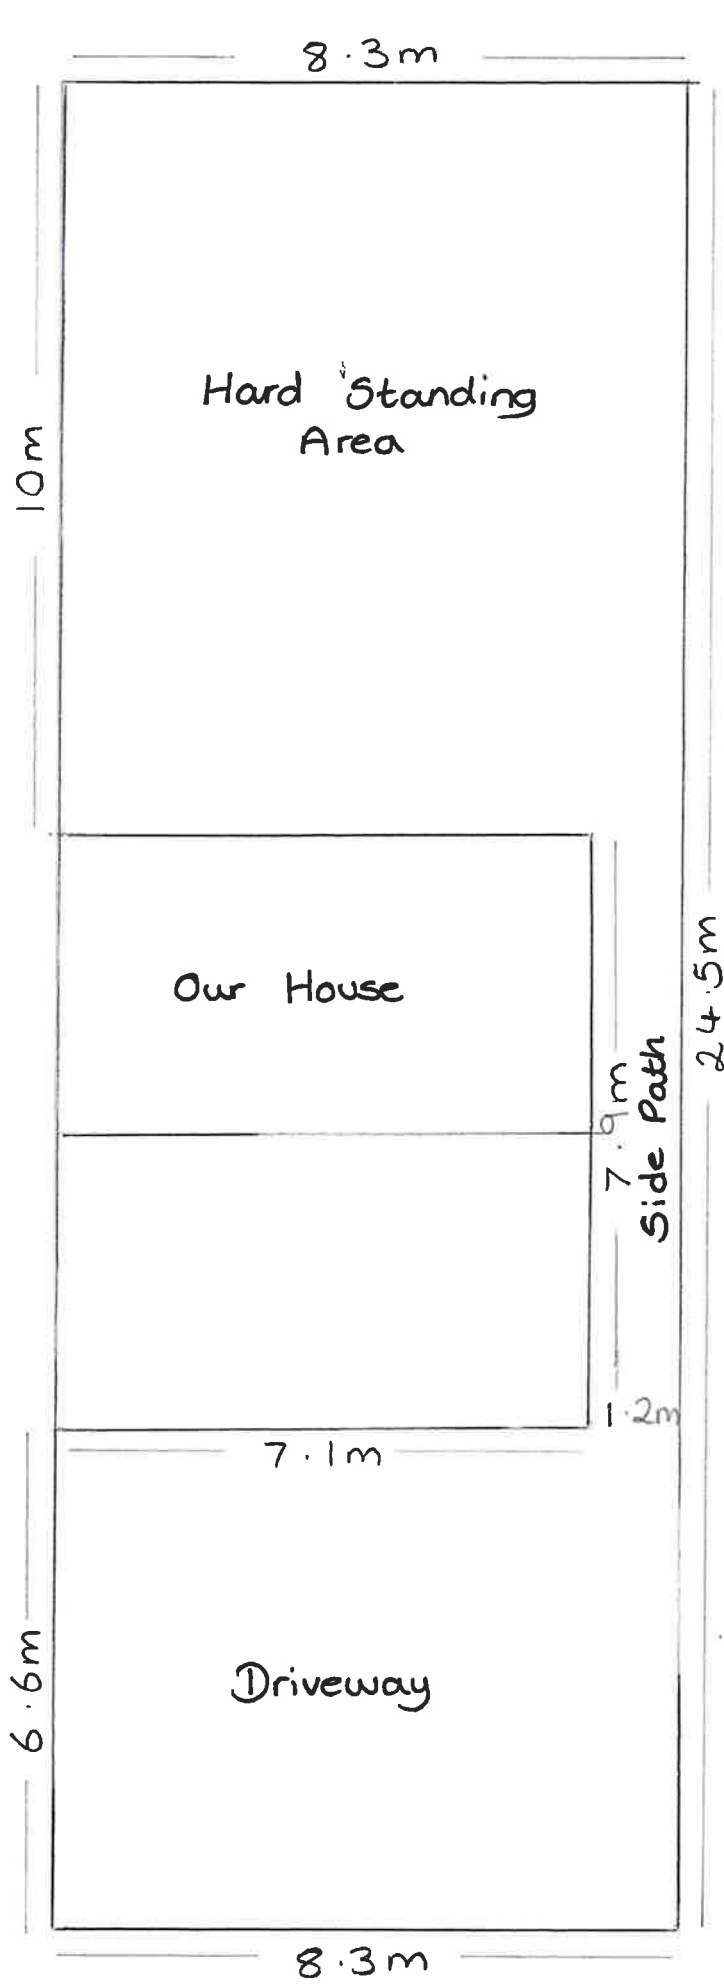

Site Plan
23 Ffordd Danygraig
Godrergraig SA9 2BH
1:100 scale

