


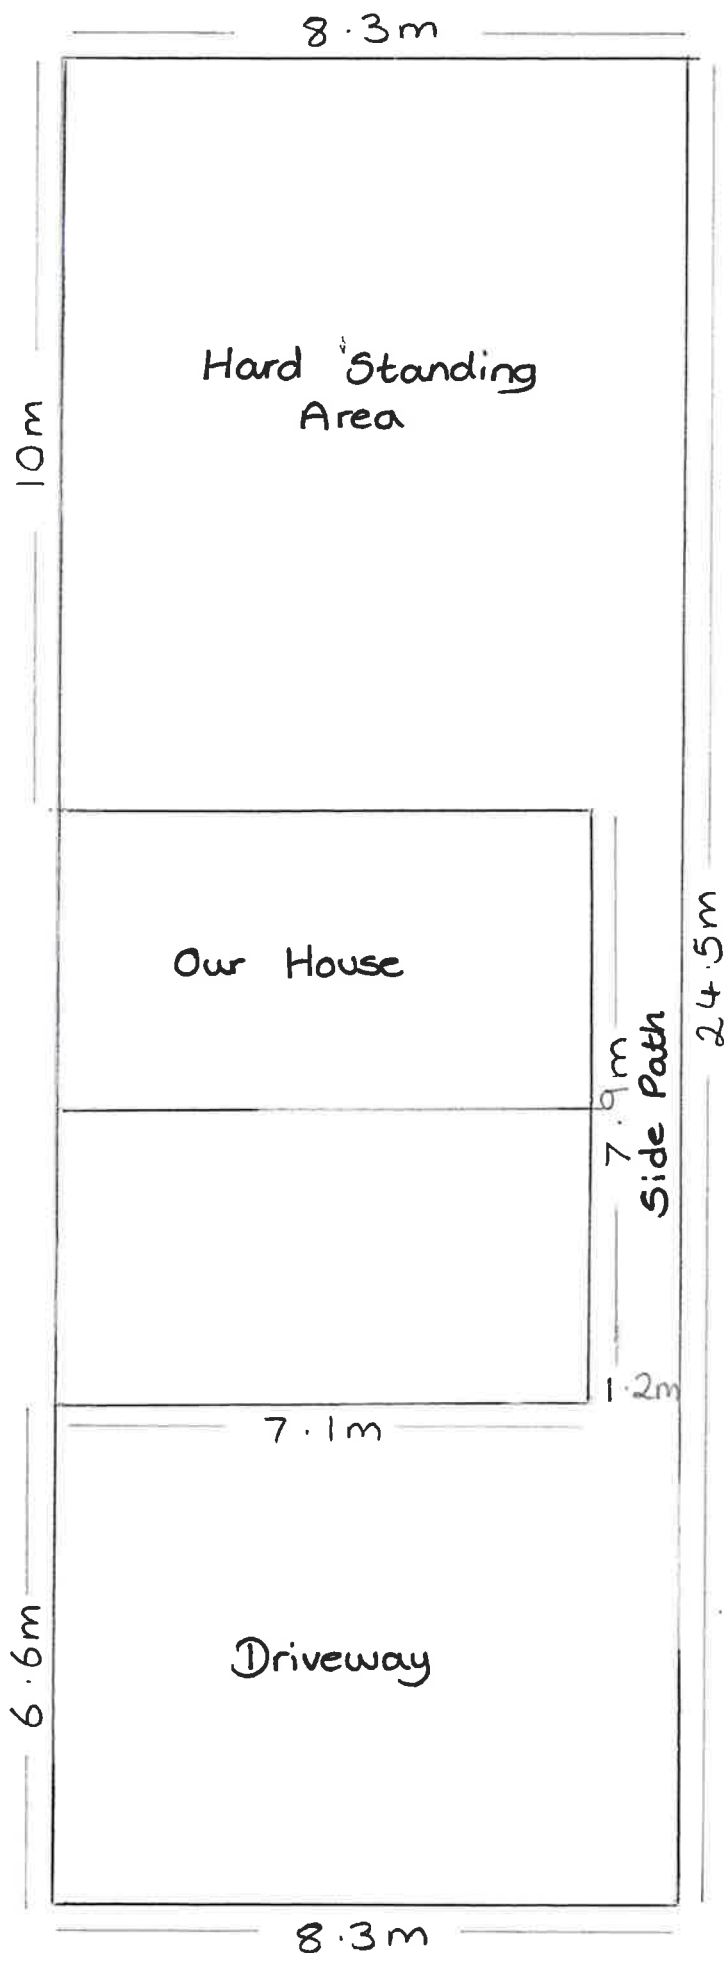

Site Plan
25 Ffordd Danygraig
Godrergraig SA9 2BH

1:100 scale

