


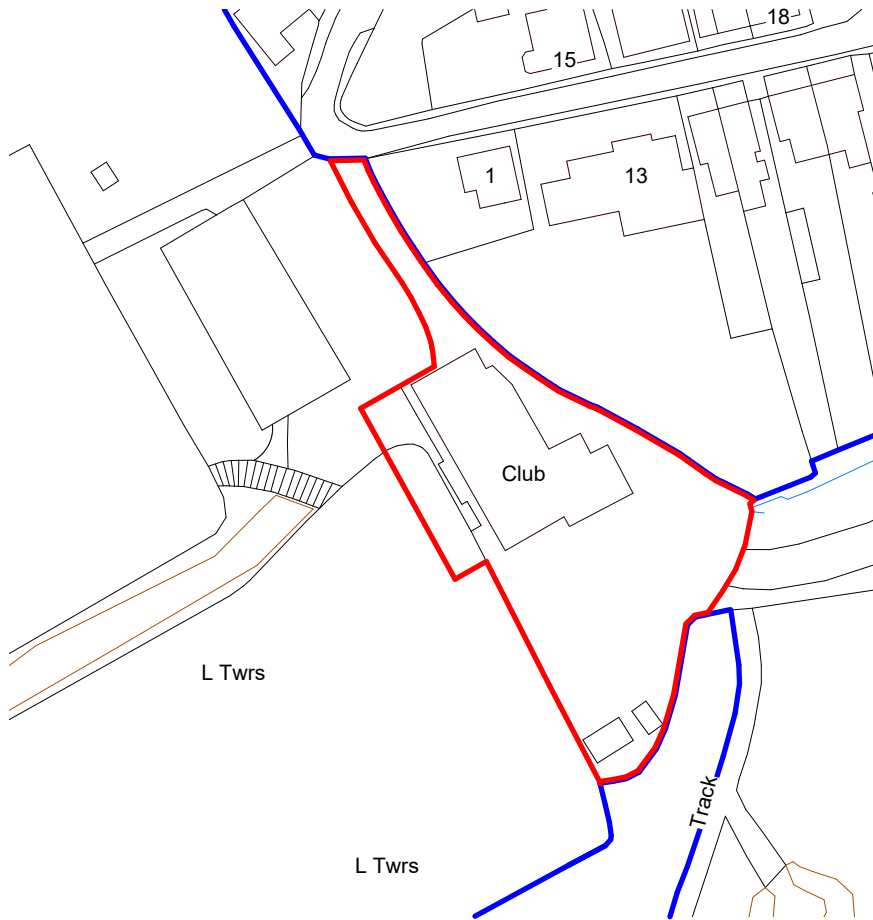

darkin
architects

drawing on
experience

www.darkinarchitects.com

CARDIFF 02922 744 005
LLANELLI 01554 778 730
NEATH 01639 505 566


info@darkinarchitects.com

RIBA 

Chartered Practice

NOTES

Ordnance Survey © Crown Copyright 2024. All rights reserved. Licence number 100022432

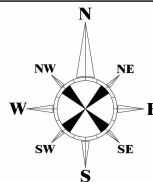

No.	Description	By	Date
A	Boundary Amended	NCR	20/02/24
B	Boundary Amended	DKC	17/05/24

THIS DRAWING IS THE COPYRIGHT OF DARKIN ARCHITECTS AND MAY NOT BE COPIED, ALTERED OR REPRODUCED IN ANY FORM OR PASSED TO A THIRD PARTY WITHOUT THEIR CONSENT. DIMENSIONS MUST BE CHECKED AND VERIFIED ON SITE AND ANY DISCREPANCIES SHOULD BE REPORTED TO THE ARCHITECT. THIS DRAWING MUST NOT BE SCALED AND SHOULD BE READ IN CONJUNCTION WITH ALL OTHER CONSULTANT'S DRAWINGS. IF IN DOUBT ASK FOR CONFIRMATION.

CLIENT: Tonna RFC

PROJECT: Commercial Refurbishment

PROJECT ADDRESS: Tonna RFC, Mount Pleasant, Tonna, Neath SA11 3HX

DRAWING TITLE: Site Location Plan

DRAWN BY NCR	CHECKED BY DLD	© Copyright Darkin Architects 2024
PROJECT REF RC254	SCALE 1 : 1250	PAPER SIZE A4
DRAWING 001	REVISION B	DATE 23/01/24