



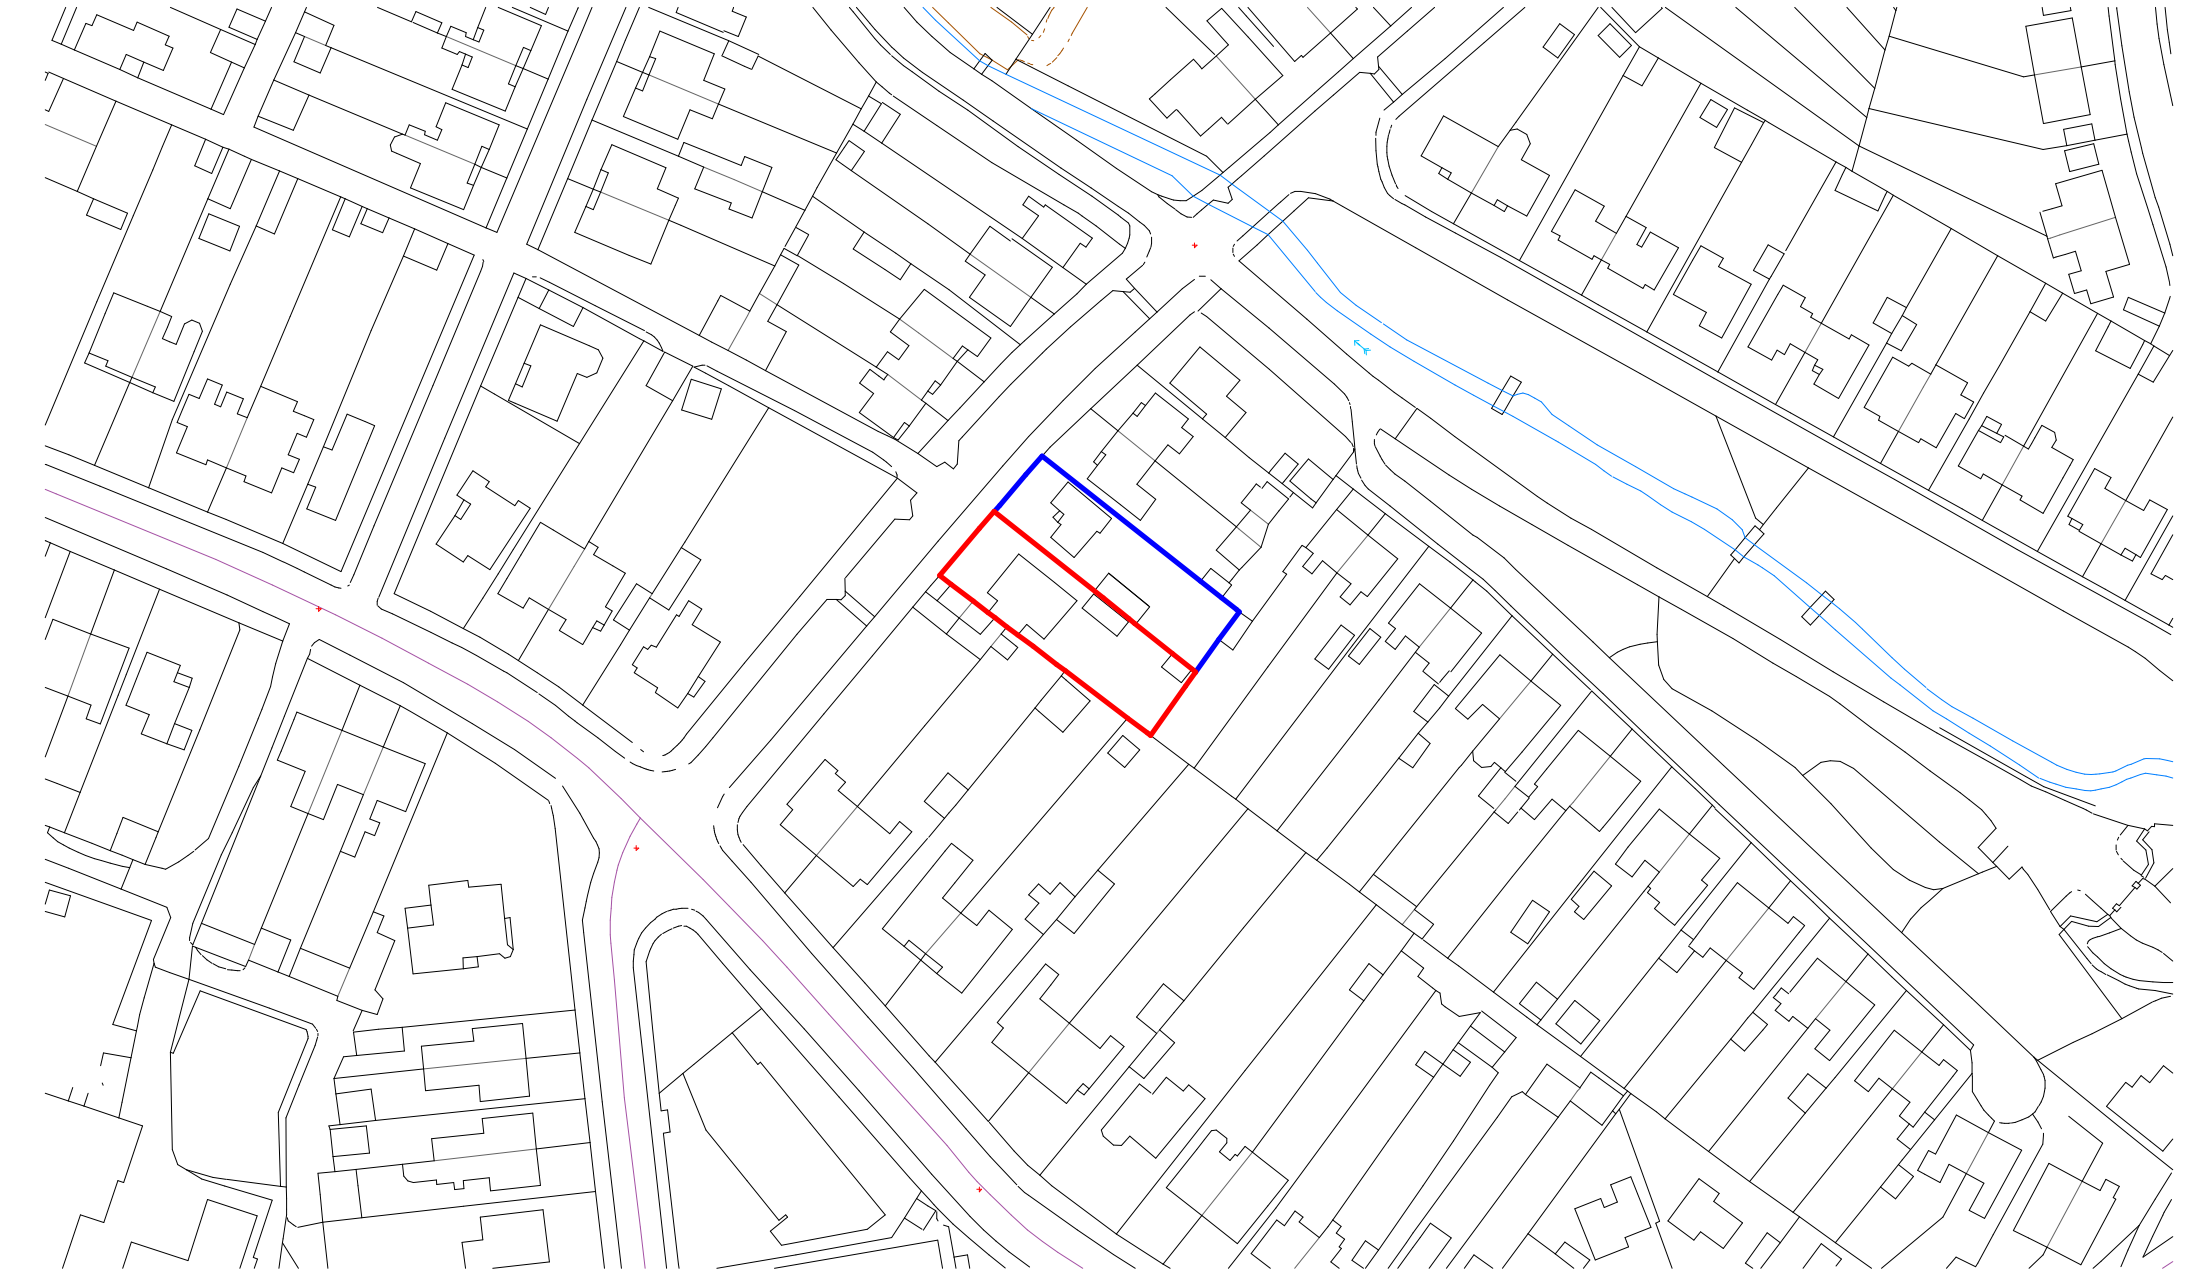

1 - 0.1 - Site Location Plan
1 : 1250

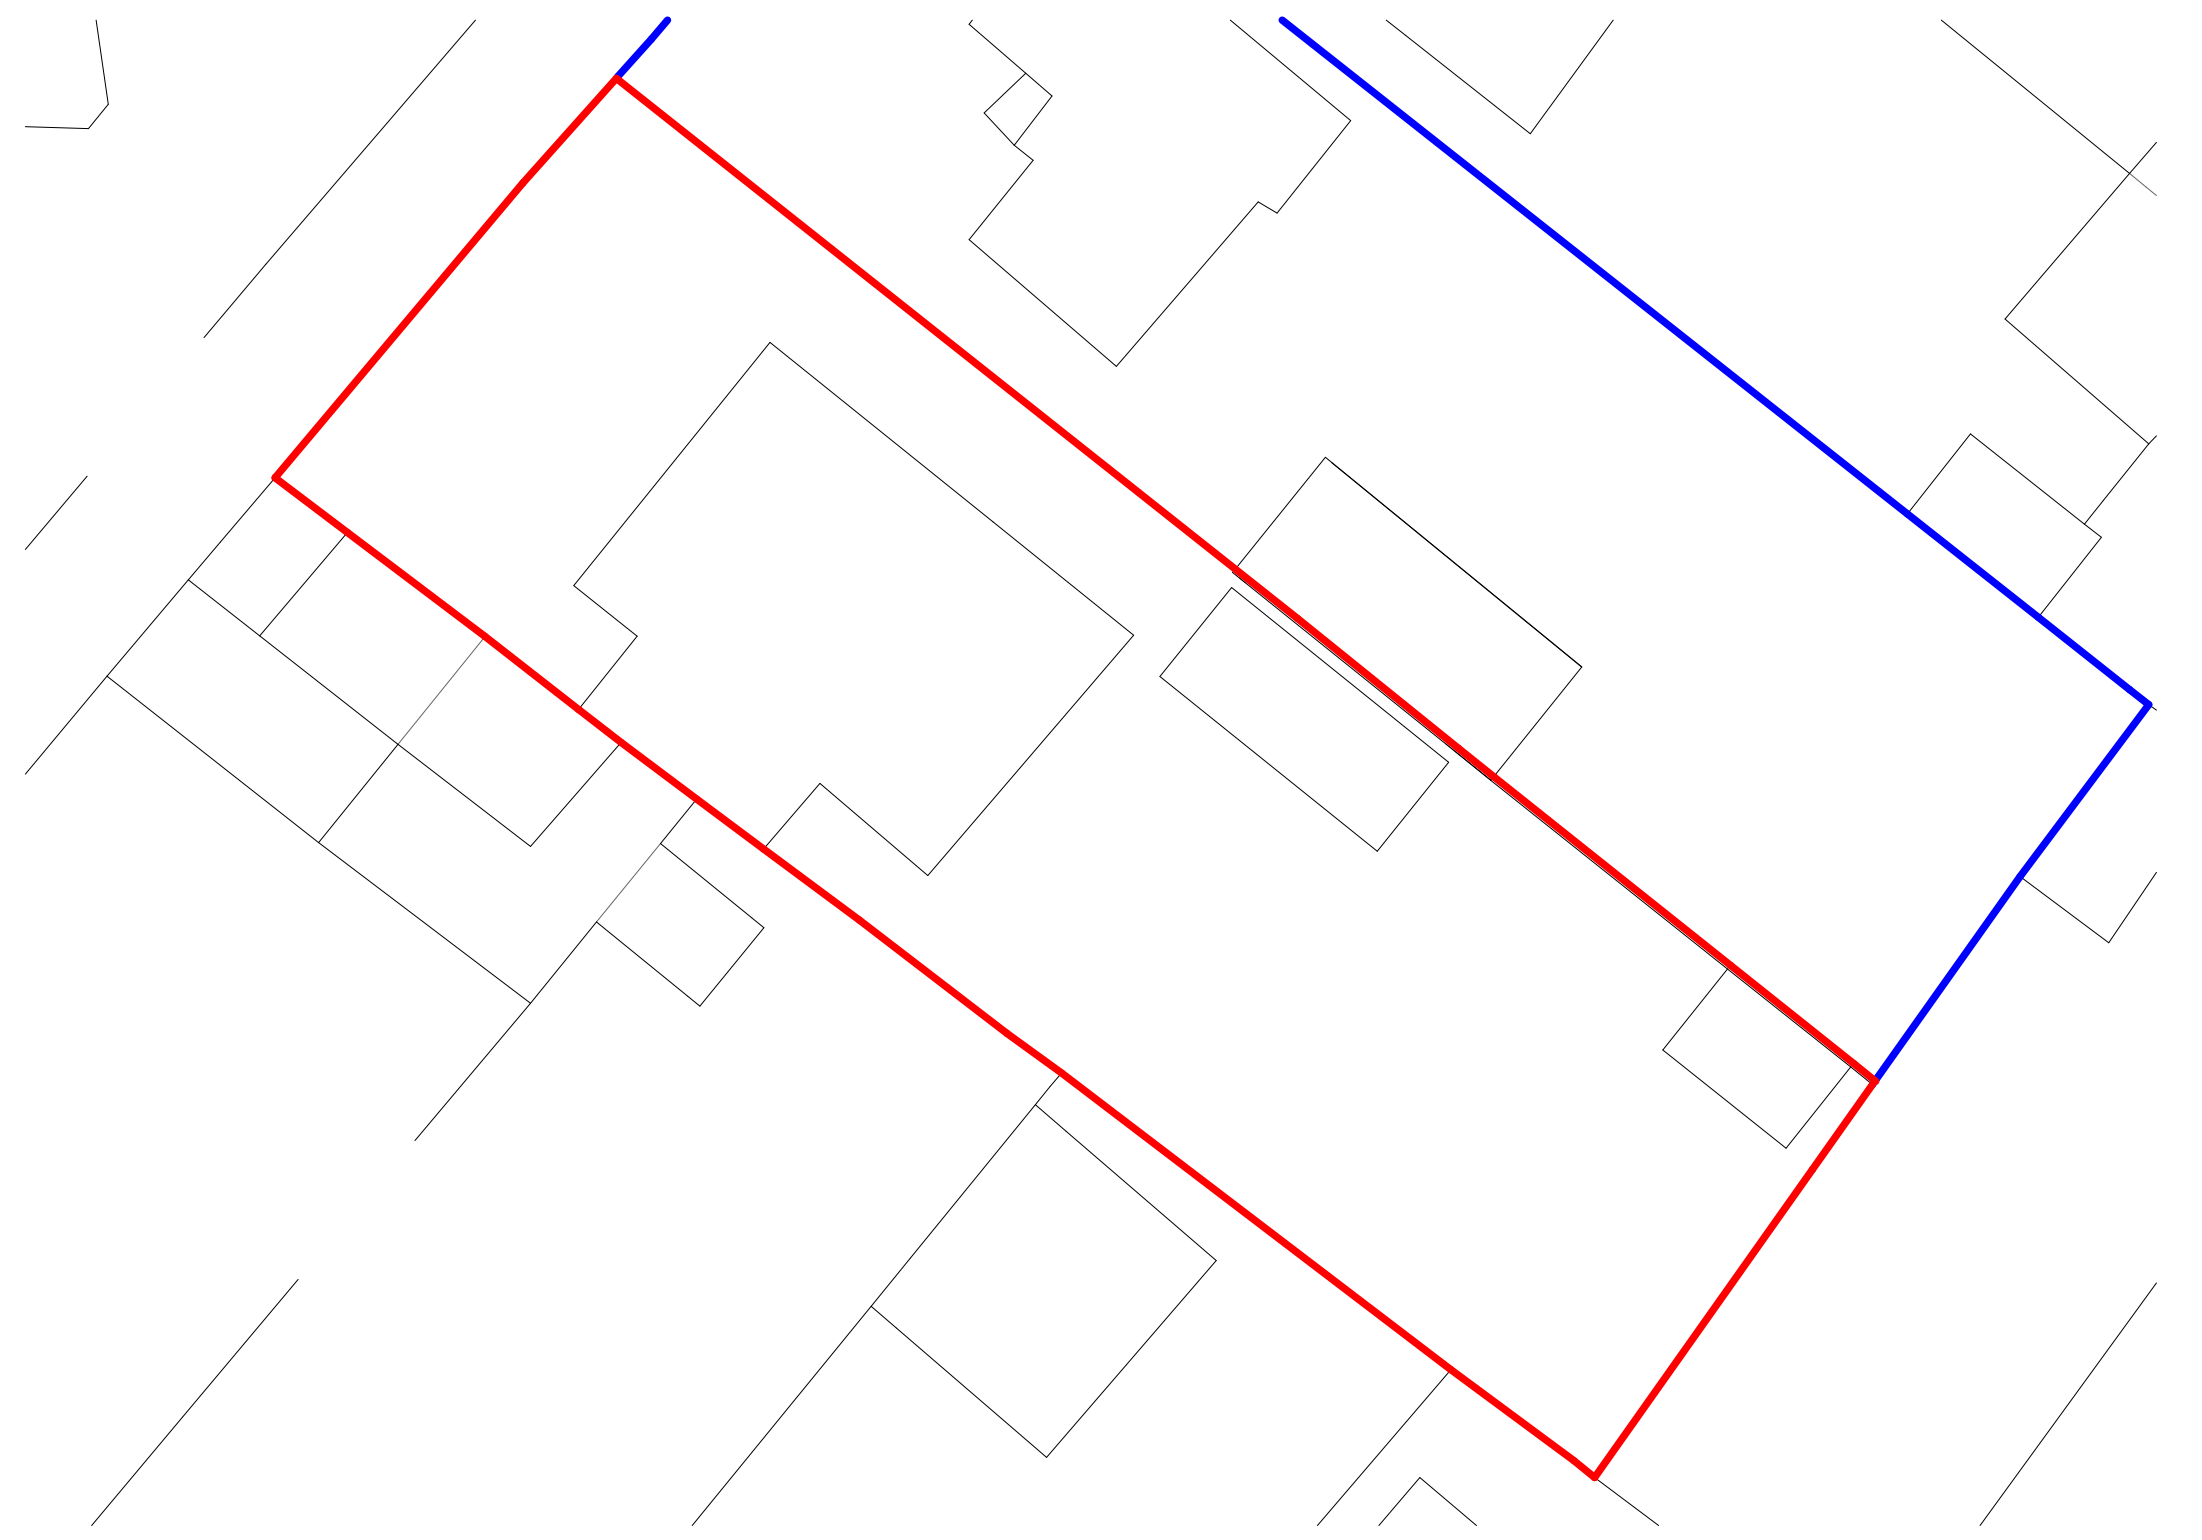

2 - 0.2 - Site Block Plan
1 : 200

PROJECT NAME: <i>Extension</i>	DRAWING TITLE: <i>Site Location Plans</i>	DRAWING <i>001</i>	PAPER SIZE <i>A3</i>	SCALE <i>As indicated</i>	REV	DATE <i>17/11/20</i>
-----------------------------------	--	-----------------------	-------------------------	------------------------------	-----	-------------------------